
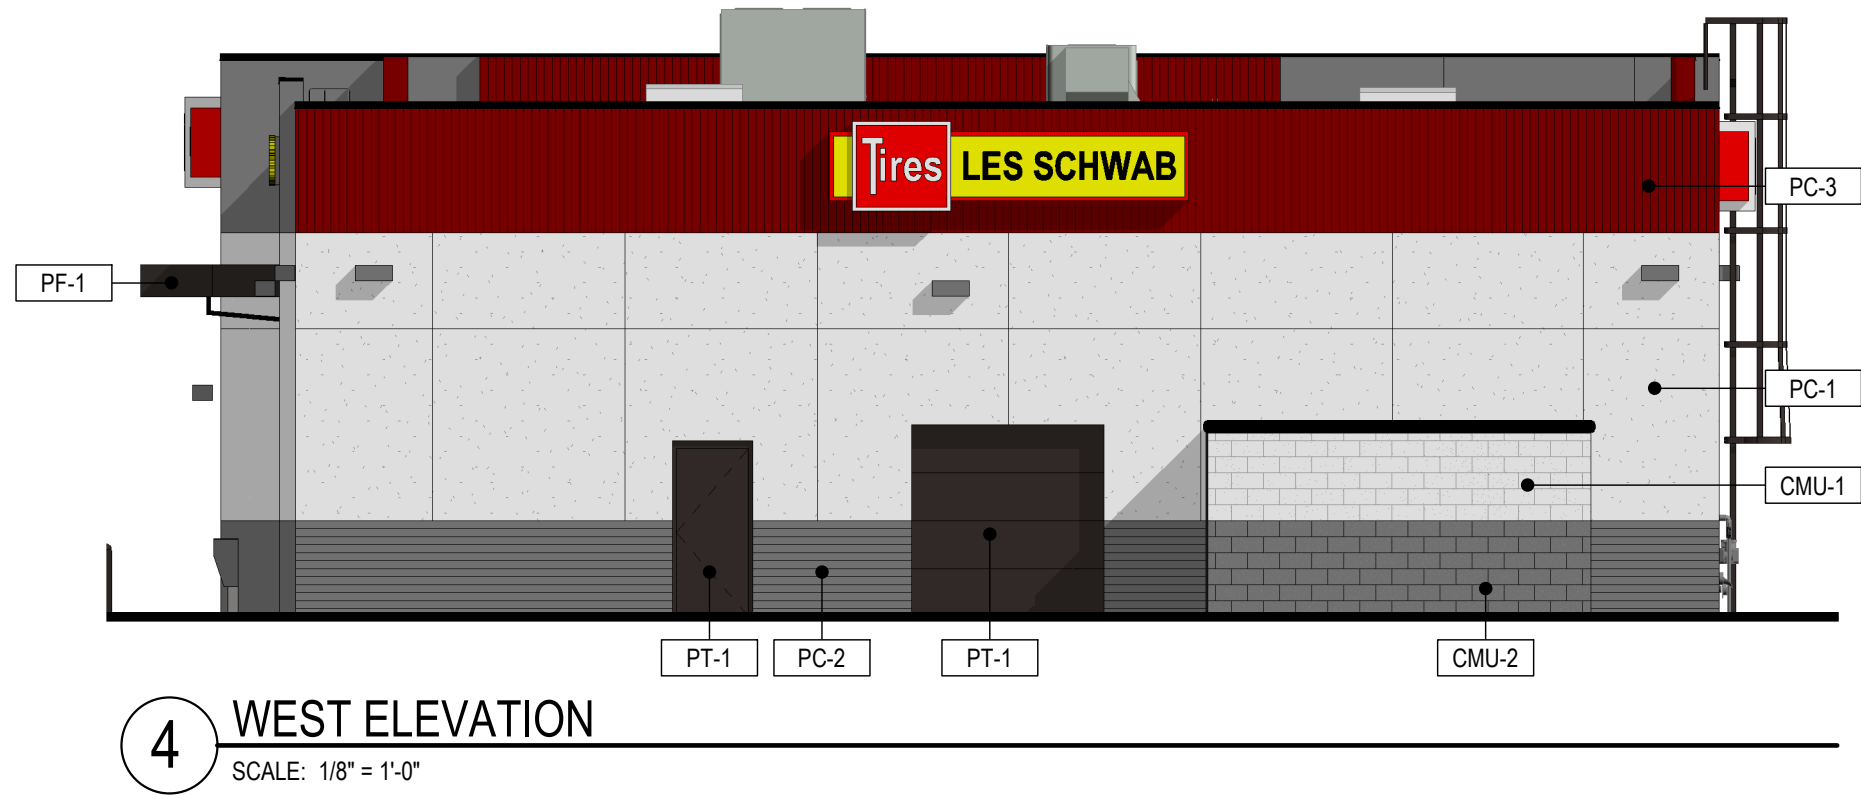
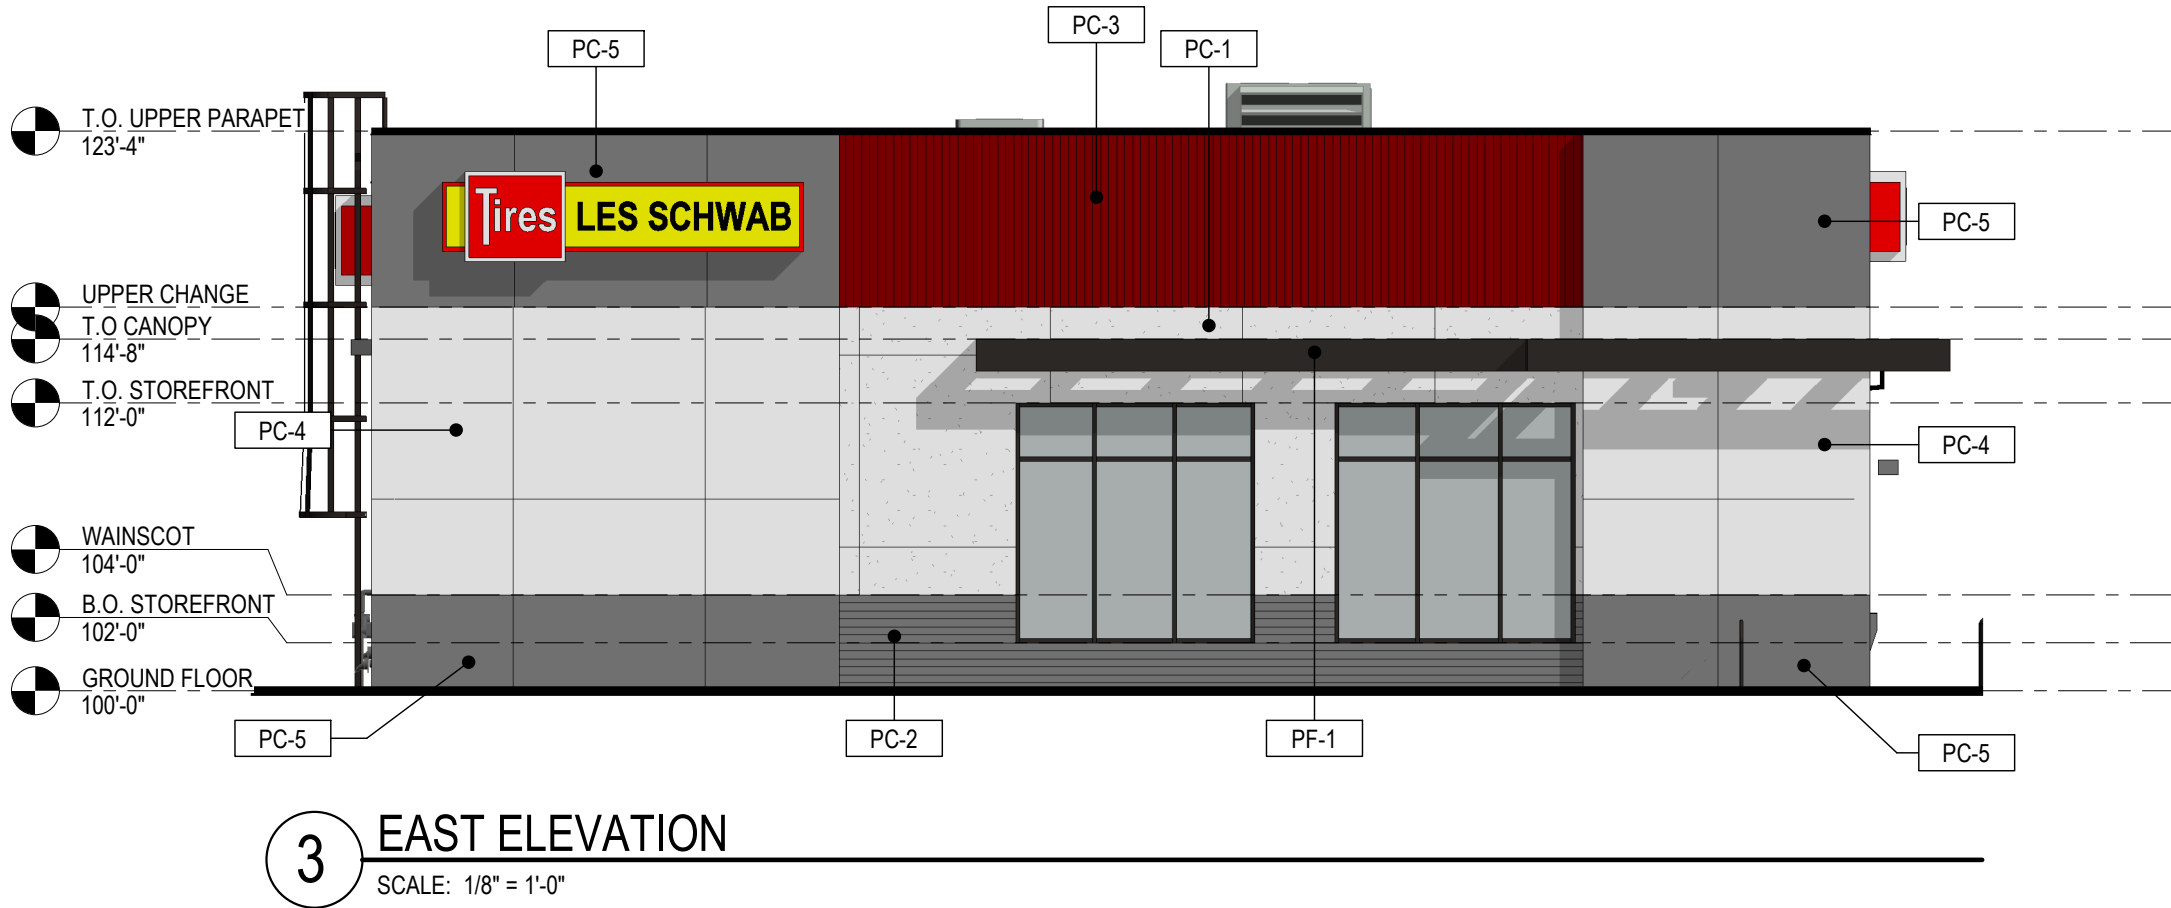
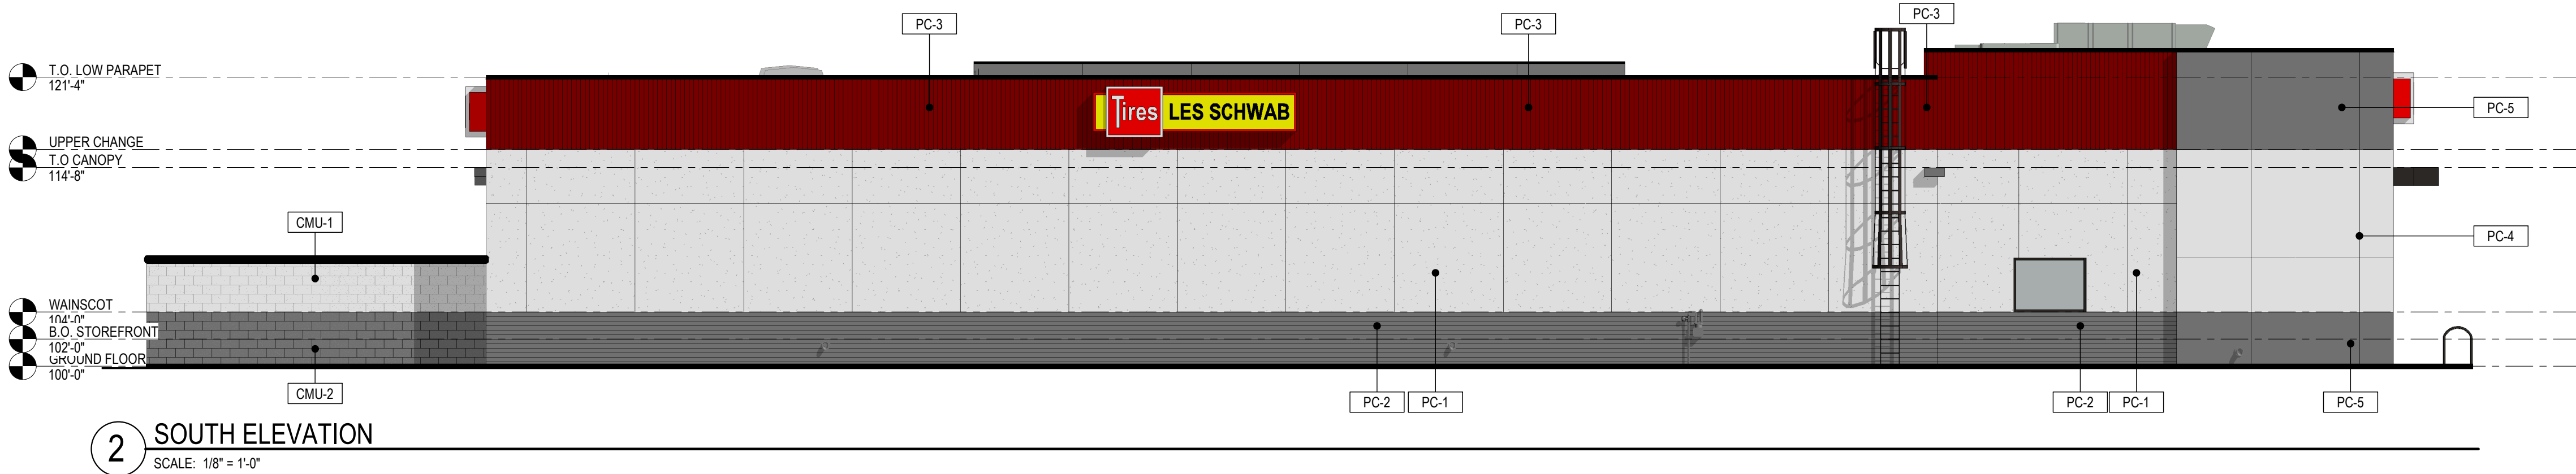


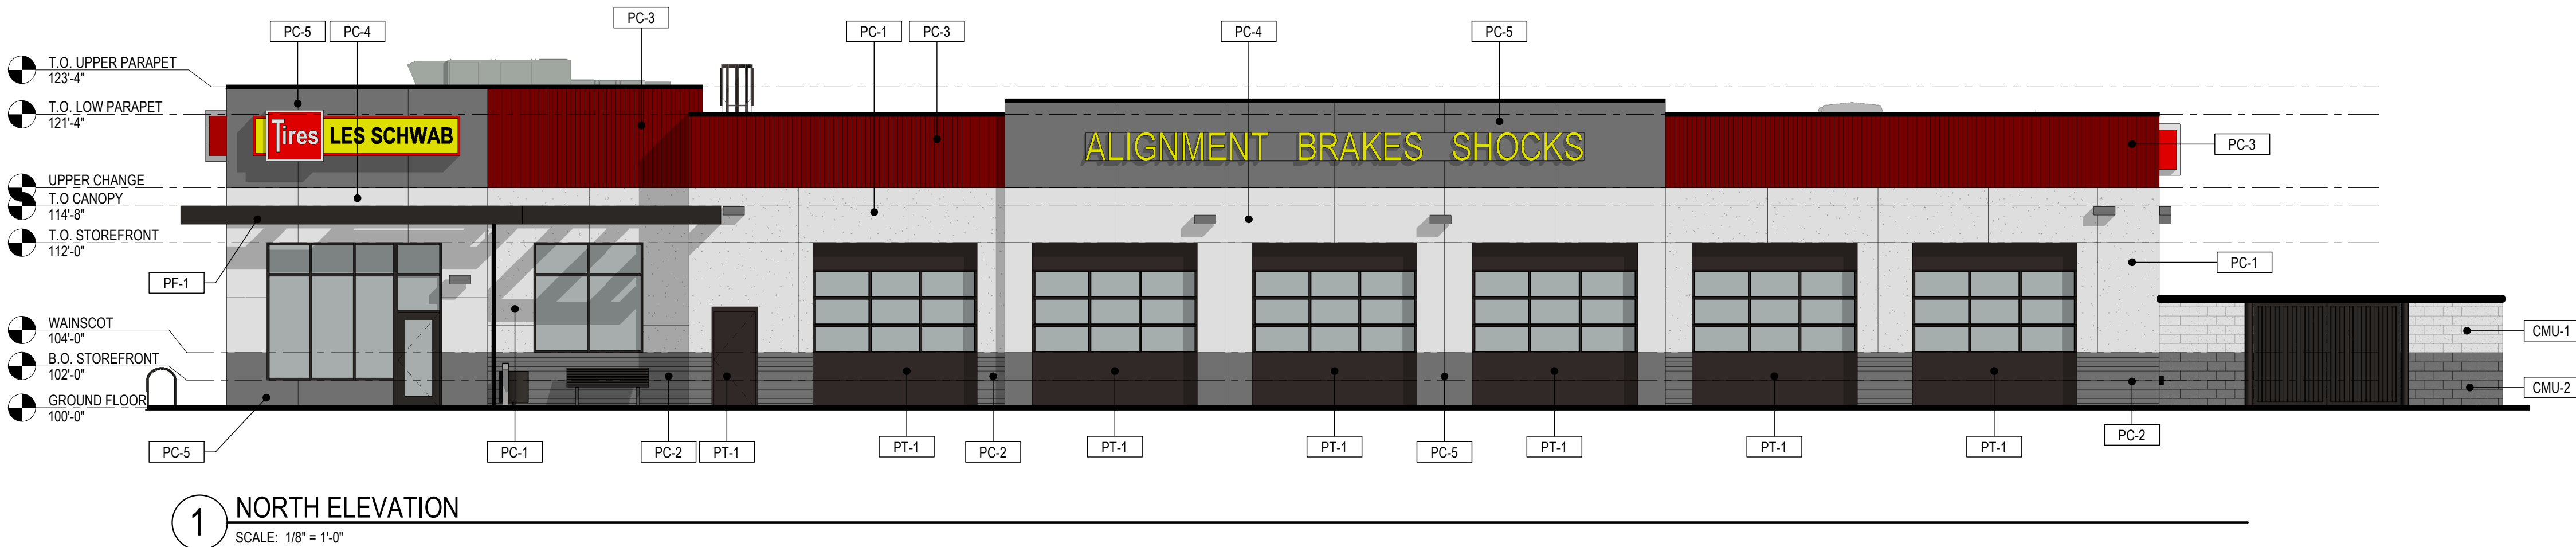

ELEVATION GENERAL NOTES:

- ANY SIGNAGE DEPICTED ON ELEVATIONS IS TO BE PERMITTED SEPARATELY, BY OWNER.
- ALL VERTICAL DIMENSIONS SHOWN ARE FROM FINISH FLOOR.
- REF CIVIL AND STRUCTURAL DRAWINGS FOR GRADE CHANGES AND RETAINING WALL DIMENSIONS AND LOCATIONS.
- CONNECT ALL ROOF DRAINS AND DOWNSPOUTS TO SUBGRADE DRAINAGE SYSTEM. REF CIVIL DRAWINGS.
- COORDINATE WITH SIGNAGE PLANS REQUIRED STRUCTURAL SUPPORTS USING GALVANIZED EXPANSION ANCHORS AND REQUIRED ELECTRICAL ROUGH-IN LOCATIONS. ENSURE ELECTRICAL IS PROVIDED AT ALL EXTERIOR SIGNAGE AND TERMINATED AT SIGN.
- PROVIDE BACKING AT LOCATIONS WHERE EXTERIOR LIGHTS ARE SHOWN ON METAL PANEL SYSTEM. COORDINATE WITH LIGHT MANUFACTURERS SPECIFICATIONS AND REQUIREMENTS.
- REFER TO SHEET E501 LIGHTING FIXTURE SCHEDULE FOR EXTERIOR LIGHT FIXTURE MOUNTING HEIGHTS.
- VERIFY LOCAL FIRE DEPARTMENT REQUIREMENTS FOR ADDRESS NUMBER LOCATION.
- WSEC WWR: 848 SF NET TRANSPARENT WINDOW AREA / 7,384 SF NET WALL AREA + 545 SF OPAQUE OPENINGS = 10.6%.


ELEVATION KEY NOTES:

- SIGNAGE BY CARLSON SIGN, REF 5/A506 FOR ATTACHMENT DETAIL.
- ADDRESS NUMBER LOCATION, COORD W/ AHJ.

MATERIAL LEGEND:

ENSURE ALL COLORS RETURN INTO JAMBS AND INTERIOR CORNERS, TYP.

PC-1	PRECAST EXPOSED AGGREGATE (COLOR: WHITE LIMESTONE)
PC-2	PRECAST 4" HORIZONTAL STAMP (STAIN SW, COLOR: 7068- GRIZZLE GRAY)
PC-3	PRECAST RAKED VERTICALLY (STAIN SW, COLOR: 8261-7797 - LS COLONIAL RED 2020)
PC-4	PRECAST SMOOTH (STAIN SW, COLOR: 7004 SNOWBOUND)
PC-5	PRECAST SMOOTH (STAIN SW, COLOR: 7068- GRIZZLE GRAY)
TL-1	LARGE FORMAT TILE, CORONADO STONE: GETTYSTONE - BLACK FOREST *PRE MANUFACTURED CORNER PIECES TO BE USED AT ALL EXTERIOR CORNERS
PT-1	EXTERIOR PAINT, COLOR: SW 8261-10059-LS BRONZE 2020
PF-1	PRE-FINISHED METAL COLOR TO MATCH: SW 8261-10059-LS BRONZE 2020
CMU-1	ANGELUS CMU SMOOTH FACE, (MISSION WHITE)
CMU-2	ANGELUS CMU MOOTH FACE, (ONYX)

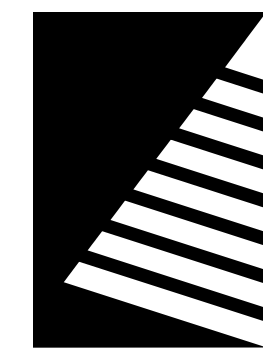

Farnsworth
GROUP

5613 DTC PARKWAY, SUITE 1100
GREENWOOD VILLAGE, CO 80111
(303) 692-8838 / info@f-w.com

www.f-w.com
Engineers | Architects | Surveyors | Scientists

1410 BUCKEYE AVE.
AMES IA 50010
**LES SCHWAB TIRE CENTER -
AMES, IA**

© 2026 | ALL RIGHTS RESERVED

LES SCHWAB TIRE
CENTER - AMES
SOUTH

09/09/2026
PROJECT# | SS MVP 6R
DESIGNED BY | SMR
DRAWN BY | SMR
REVISIONS

EXTERIOR
ELEVATIONS -
PRECAST

A201