

LOCATION MAP

**ASPEN HEIGHTS WILMINGTON
LINCOLN WAY & S WILMOTH AVE
AMES, IOWA**

The map shows the intersection of Lincoln Way and S Wilmoth Ave. Key landmarks include the First National Bank University Office, the Community of Christ Church, and the large green field of Aspen Heights Park. A north arrow is present in the bottom right corner.


●	●	●
●	●	●
●	●	●

ARCHITECTURAL	
A1.01	SITE PLAN
A1.02	SITE PLAN DETAILS
A2.01	BUILDING A - FLOOR PLANS
A2.11	BUILDING B - FLOOR PLAN - GROUND FLOOR PLAN
A2.12	BUILDING B - FLOOR PLAN - 2ND FLOOR
A2.13	BUILDING B - FLOOR PLAN - 3RD FLOOR
A2.21	BUILDING C - FLOOR PLAN - GROUND FLOOR
A2.22	BUILDING C - FLOOR PLAN - 2ND FLOOR
A2.23	BUILDING C - FLOOR PLAN - 3RD FLOOR
A2.31	BUILDING D - FLOOR PLAN - GROUND FLOOR
A2.32	BUILDING D - FLOOR PLAN - 2ND FLOOR
A2.33	BUILDING D - FLOOR PLAN - 3RD FLOOR
A2.41	CLUBHOUSE - FLOOR PLAN - GROUND FLOOR
A2.50	UNIT TYPE 2A - FLOOR PLAN/ RCP/ FURNITURE PLAN
A2.51	UNIT TYPE 3A - FLOOR PLAN/ RCP/ FURNITURE PLAN
A2.52	UNIT TYPE 4A - FLOOR PLAN/ RCP/ FURNITURE PLAN
A2.53	UNIT TYPE 4B - FLOOR PLAN/ RCP/ FURNITURE PLAN
A2.54	CLUBHOUSE - RCP/FURNITURE PLAN
A3.01	BUILDING A - EXTERIOR ELEVATIONS
A3.02	BUILDING A - EXTERIOR ELEVATIONS
A3.03	BUILDINGS B - EXTERIOR ELEVATIONS
A3.04	BUILDINGS B - EXTERIOR ELEVATIONS
A3.05	BUILDINGS B EXTERIOR ELEVATIONS
A3.06	BUILDINGS B - EXTERIOR ELEVATIONS
A3.07	BUILDING C - EXTERIOR ELEVATIONS
A3.08	BUILDING C - EXTERIOR ELEVATIONS
A3.09	BUILDING C - EXTERIOR ELEVATIONS
A3.10	BUILDING C - EXTERIOR ELEVATIONS
A3.11	BUILDINGS D - EXTERIOR ELEVATIONS
A3.12	BUILDINGS D - EXTERIOR ELEVATIONS
A3.13	BUILDINGS D - EXTERIOR ELEVATIONS
A3.14	BUILDINGS D - EXTERIOR ELEVATIONS
A3.15	CLUBHOUSE - EXTERIOR ELEVATIONS


[illegible][illegible]

A0.0


550 ST. LOUIS ST
SPRINGFIELD, MO 65806
PH: 417.890.8802
EMAIL: jrasmussen@olssonassociates.com

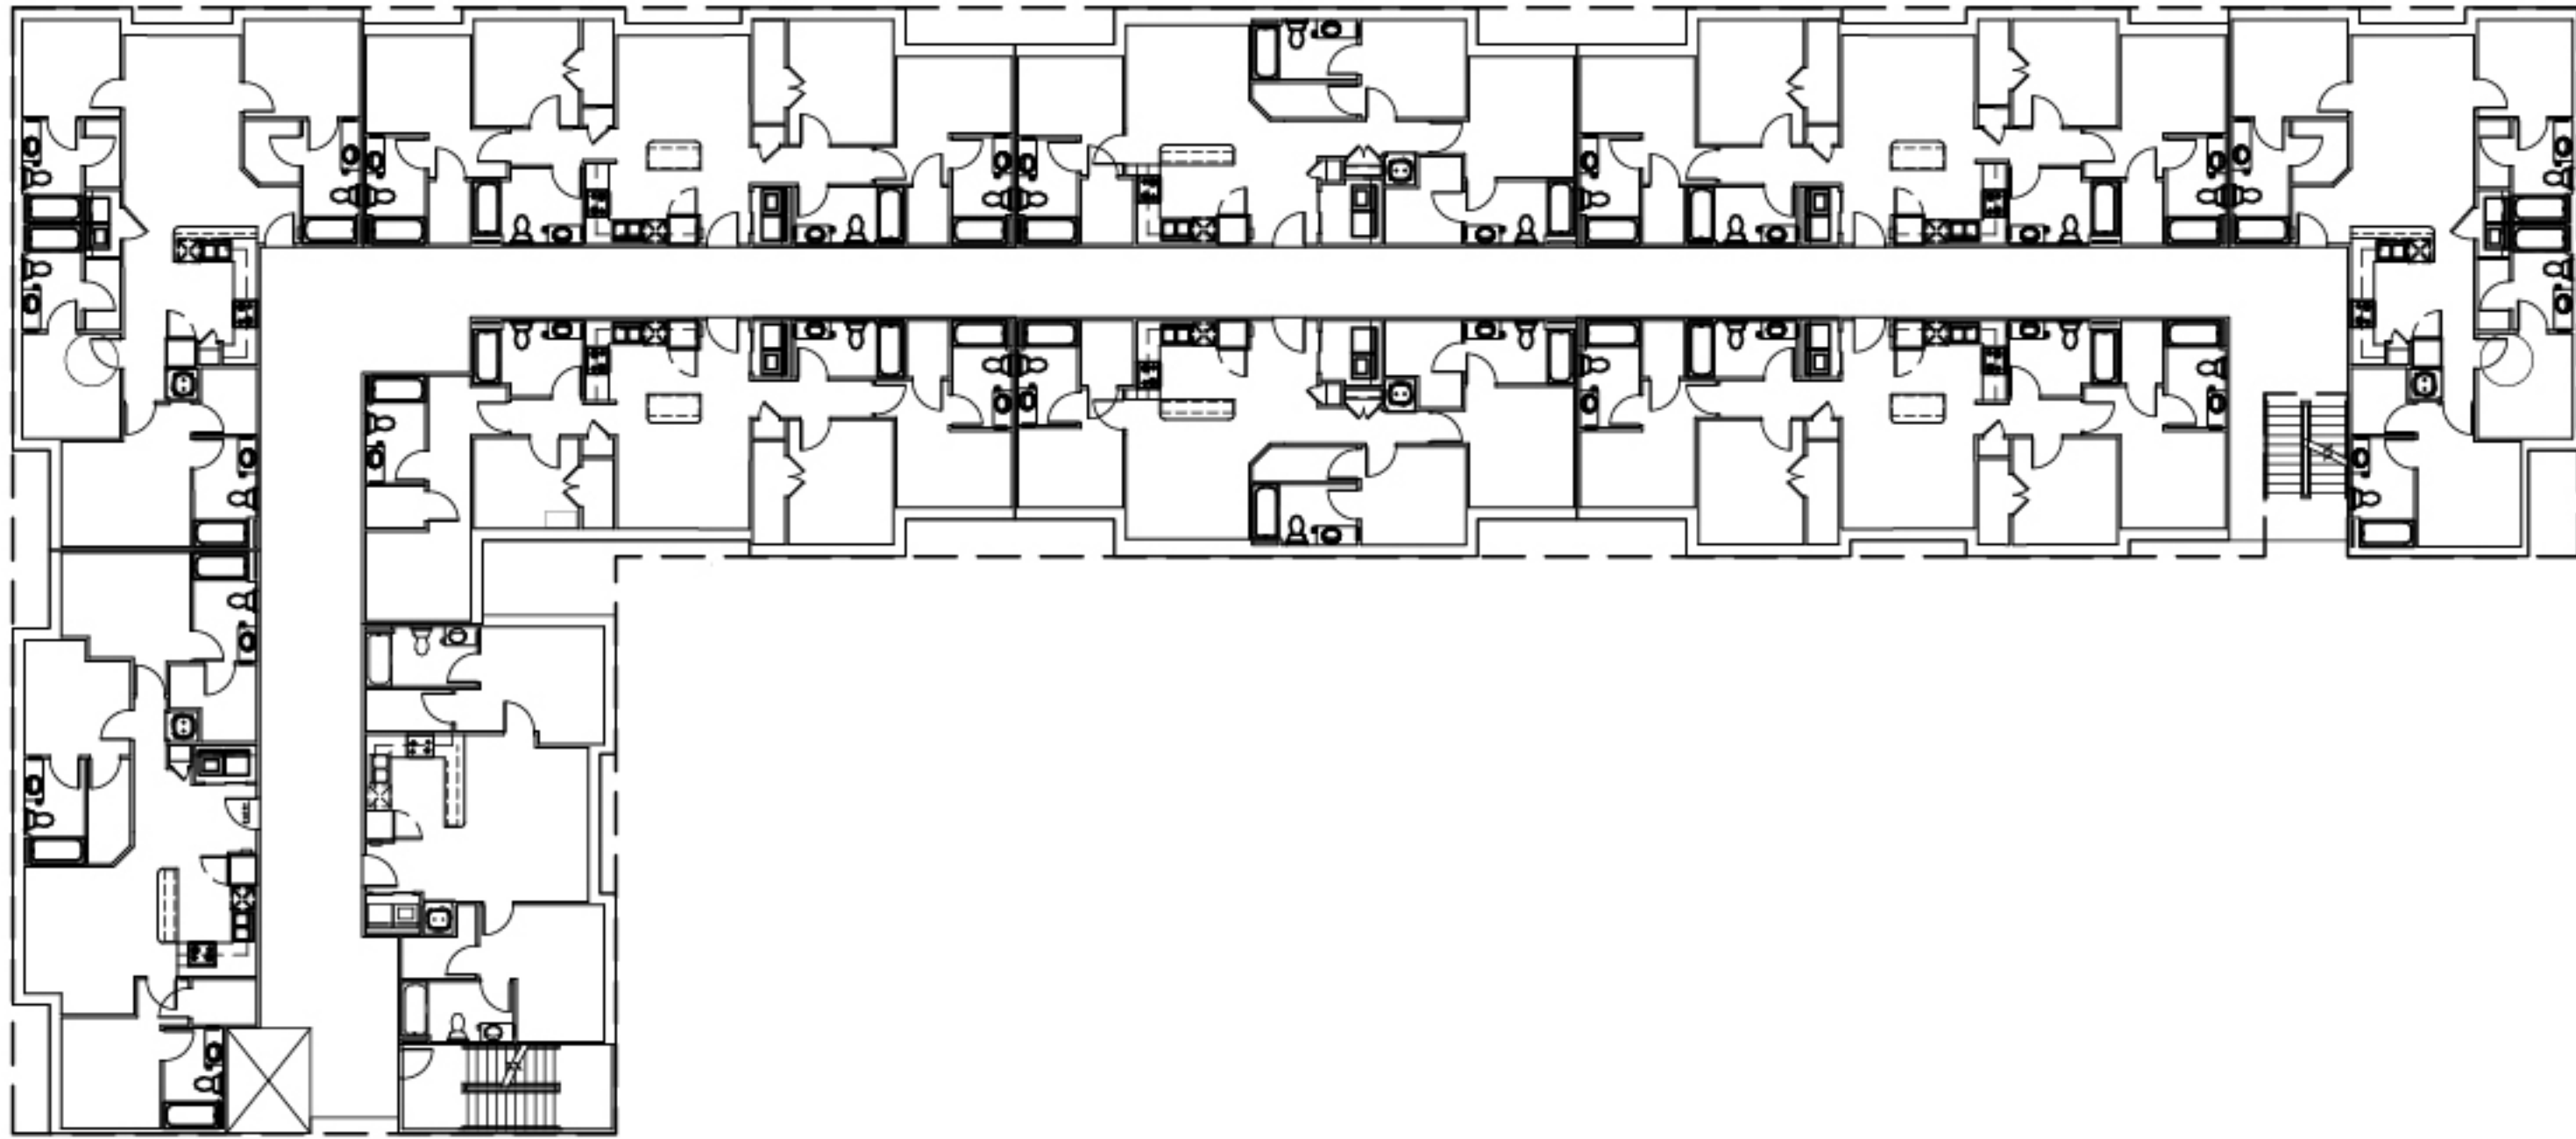

2 LEVEL 2 & 3
SCALE: 1/16" = 1' 0"

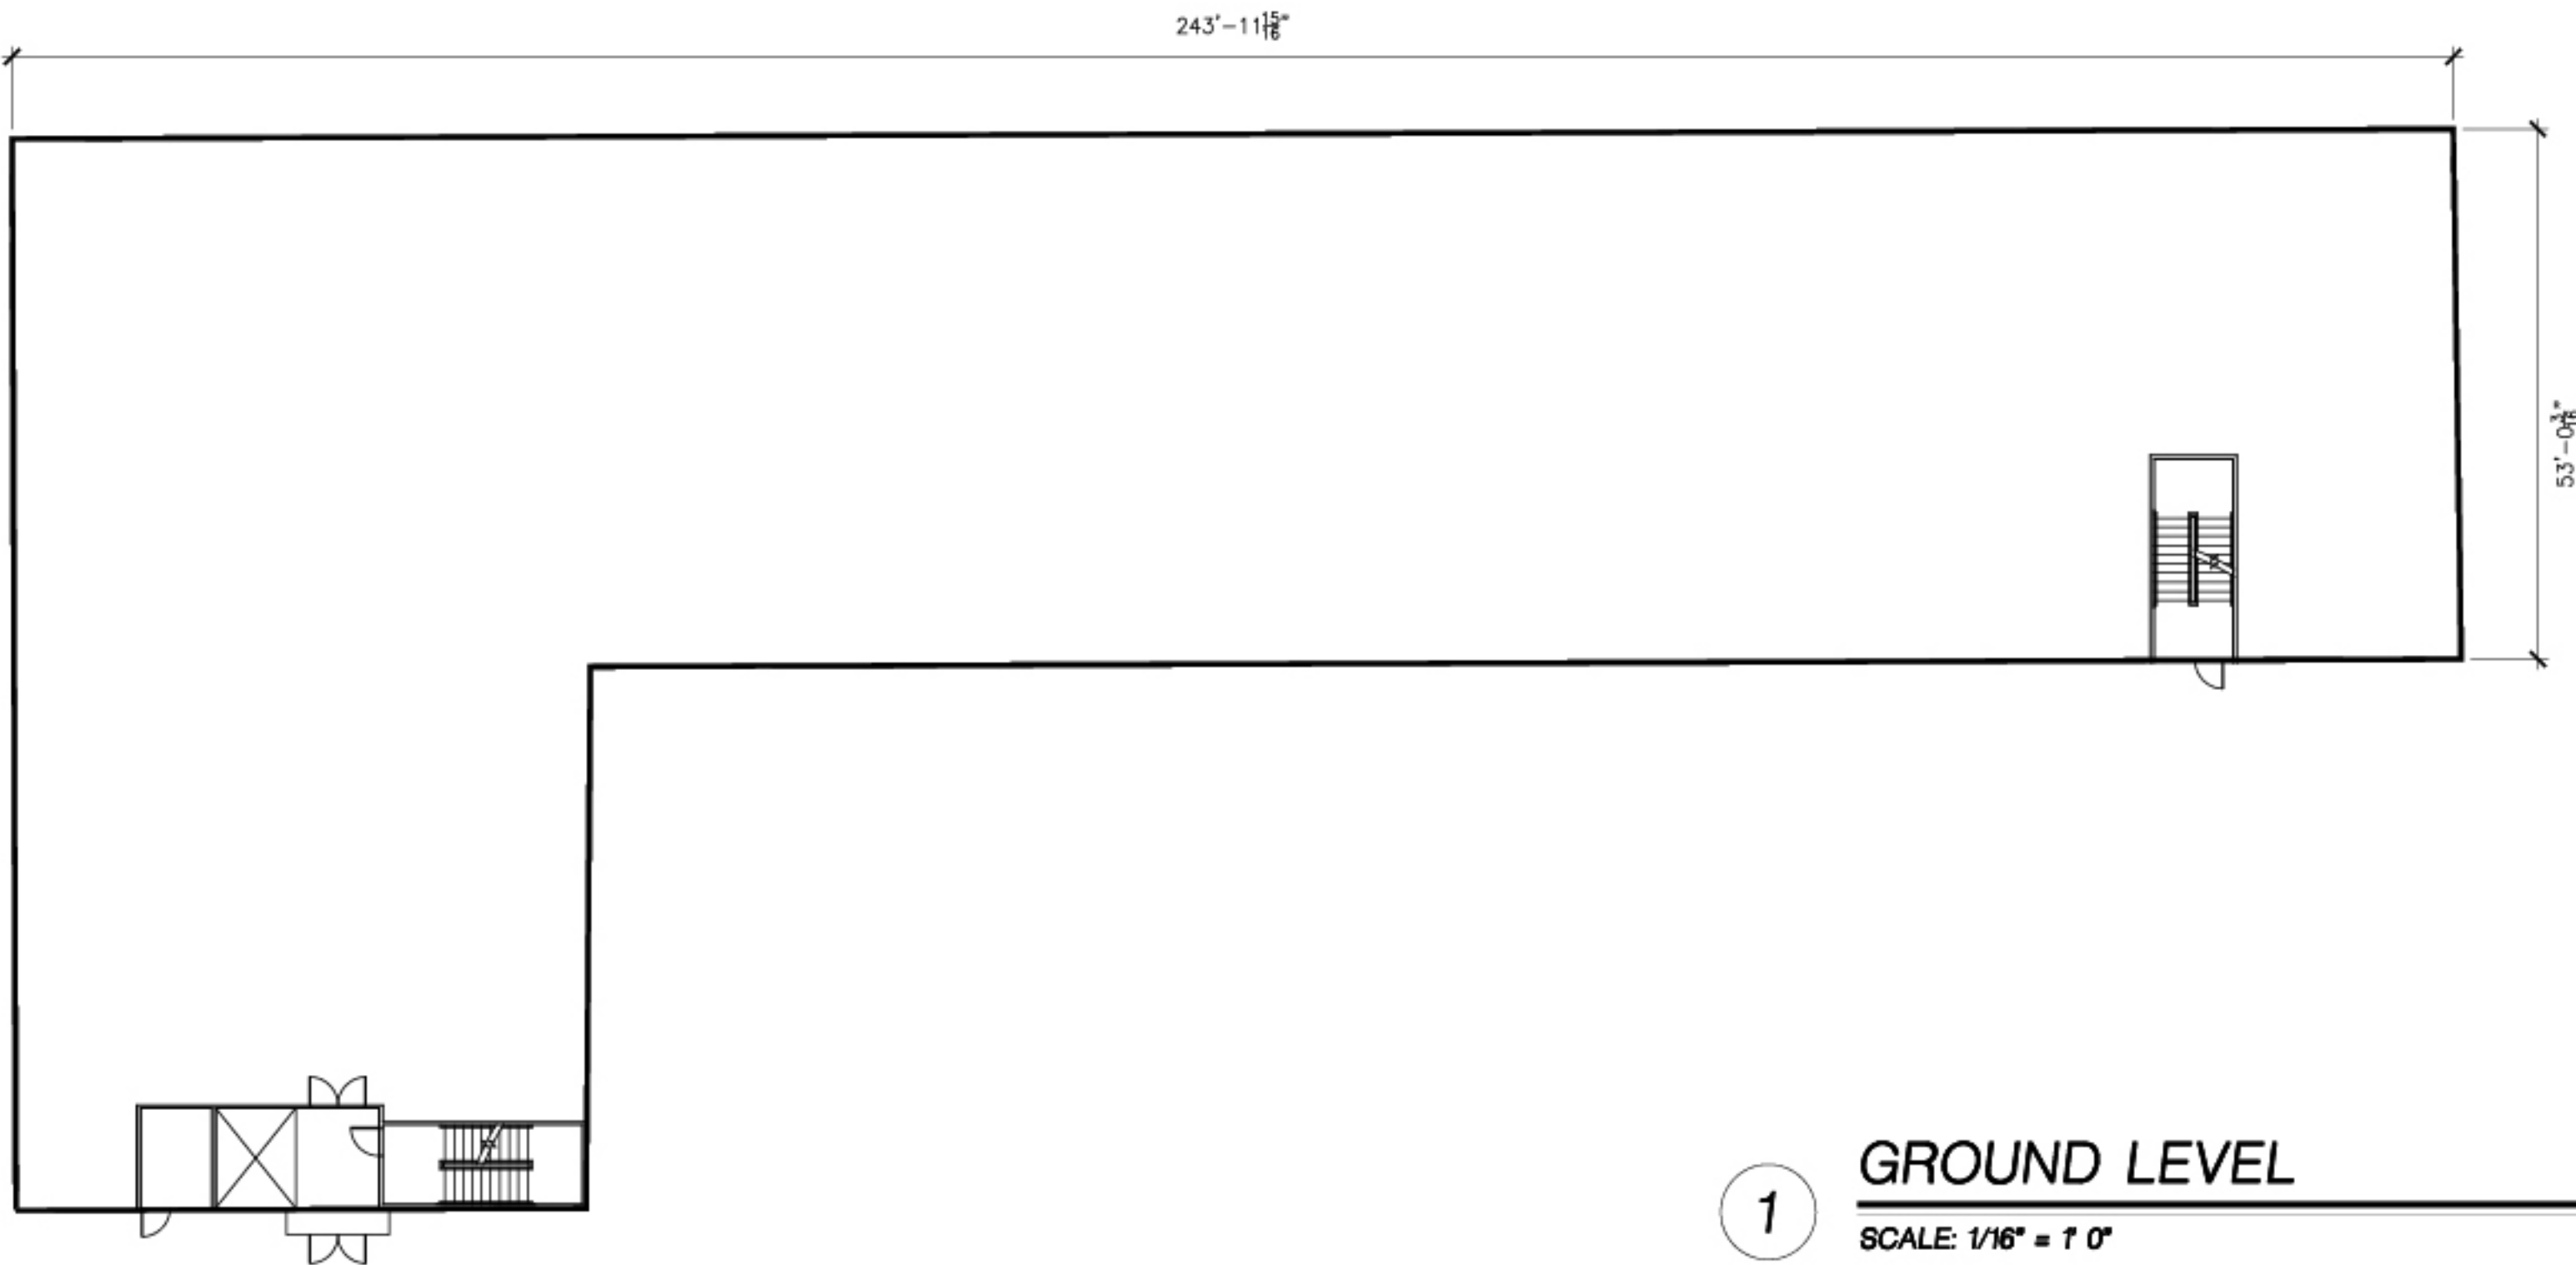

1 GROUND LEVEL
SCALE: 1/16" = 1' 0"

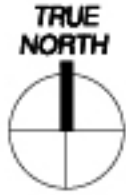


- GENERAL PLAN NOTES**
1. THE ARCHITECTURAL DRAWINGS SHOULD BE USED WITH/USED IN CONJUNCTION WITH THE CIVIL, KITCHEN EQUIPMENT, STRUCTURAL, MECHANICAL, PLUMBING, ELECTRICAL DRAWINGS AND SPECIFICATIONS.
 2. ALL DIMENSIONS ARE TO THE FACE OF STUD, CENTER OF DOOR OR WINDOW, OR TO COLUMN GRID LINE UNLESS OTHERWISE NOTED. DIMENSIONS NOTED AS "CLEAR" ARE TO FACE OF FINISH SURFACE. DRAWINGS ARE NOT TO BE SCALED. CONTRACTOR IS TO VERIFY ALL DIMENSIONS PRIOR TO CONSTRUCTION AND NOTIFY ARCHITECT OF DISCREPANCIES.
 3. ALIGN GYPSUM BOARD ALONG A CONTINUOUS WALL WITH DIFFERENT WALL TYPES SO THAT THE GYPSUM BOARD LINES UP FLUSH.
 4. INSTALL ADDITIONAL BRACING AND BLOCKING IN WALLS AS REQUIRED FOR WALL HUNG SINKS, MILLWORK, WALL HUNG KITCHEN EQUIPMENT (COORDINATE WITH KITCHEN DRAWINGS), SIGNAGE, A/V EQUIPMENT, OWNER PROVIDED EQUIPMENT, ETC....
 5. REFERENCE GEOTECHNICAL REPORT FOR DRAINAGE SYSTEM AT PERIMETER WALLS AND BENEATH SLAB. REF. PLUMBING AND CIVIL DRAWINGS FOR EXTENTS.
 6. FIRE BLOCKING NOTES: PROVIDE & INSTALL FIRE BLOCKING VERTICALLY AT CEILINGS & FLOOR LEVELS. HORIZONTALLY AT INTERVALS NOT EXCEEDING 10' AT ALL INTERCONNECTIONS BETWEEN CONCEALED VERTICAL & HORIZONTAL SPACE SUCH AS SOFFITS, DROP CEILINGS, & COVE CEILINGS. IN CONCEALED SPACES BETWEEN STAIR STRINGERS AT THE TOP & BOTTOM OF THE RUN.
 7. ALL TRADES RESPONSIBLE FOR FIRE CAULKING THEIR PENETRATIONS THROUGH FIRE WALLS.
 8. ALL DOORS TO BE INSTALLED 6" FROM WALL TO HINGE SIDE OR CENTERED ON WALL, U.N.O.

- PLAN KEYNOTES** "X"
1. PROVIDE BLOCKING FOR TV- COORDINATE WITH TV LOCATIONS IN FURNITURE PLANS
 2. PROVIDE WATERPROOFING MEMBRANE ENTIRE SPACE & 6" VERTICAL @ WALLS.
 - 3.


- GENERAL PLAN NOTES**
1. THE ARCHITECTURAL DRAWINGS SHOULD BE USED WITH/USED IN CONJUNCTION WITH THE CIVIL, KITCHEN EQUIPMENT, STRUCTURAL, MECHANICAL, PLUMBING, ELECTRICAL DRAWINGS AND SPECIFICATIONS.
 2. ALL DIMENSIONS ARE TO THE FACE OF STUD, CENTER OF DOOR OR WINDOW, OR TO COLUMN GRID LINE UNLESS OTHERWISE NOTED. DIMENSIONS NOTED AS "CLEAR" ARE TO FACE OF FINISH SURFACE. DRAWINGS ARE NOT TO BE SCALED. CONTRACTOR IS TO VERIFY ALL DIMENSIONS PRIOR TO CONSTRUCTION AND NOTIFY ARCHITECT OF DISCREPANCIES.
 3. ALIGN GYPSUM BOARD ALONG A CONTINUOUS WALL WITH DIFFERENT WALL TYPES SO THAT THE GYPSUM BOARD LINES UP FLUSH.
 4. INSTALL ADDITIONAL BRACING AND BLOCKING IN WALLS AS REQUIRED FOR WALL HUNG SINKS, MILLWORK, WALL HUNG KITCHEN EQUIPMENT (COORDINATE WITH KITCHEN DRAWINGS), SIGNAGE, AV EQUIPMENT, OWNER PROVIDED EQUIPMENT, ETC..
 5. REFERENCE GEOTECHNICAL REPORT FOR DRAINAGE SYSTEM AT PERIMETER WALLS AND BENEATH SLABS. REF. PLUMBING AND CIVIL DRAWINGS FOR EXTENTS.
 6. FIRE BLOCKING NOTES:
PROVIDE & INSTALL FIRE BLOCKING VERTICALLY AT CEILINGS & FLOOR LEVELS. HORIZONTALLY AT INTERVALS NOT EXCEEDING 10'. AT ALL INTERCONNECTIONS BETWEEN CONCEALED VERTICAL & HORIZONTAL SPACE SUCH AS SOFFITS, DROP CEILINGS, & COVE CEILINGS, IN CONCEALED SPACES BETWEEN STAIR STRINGERS AT THE TOP & BOTTOM OF THE RUN.
 7. ALL TRADES RESPONSIBLE FOR FIRE CAULKING THEIR PENETRATIONS THROUGH FIRE WALLS.
 8. ALL DOORS TO BE INSTALLED 6" FROM WALL TO HINGE SIDE OR CENTERED ON WALL, U.N.O.

- PLAN KEYNOTES** * [X] *
1. PROVIDE BLOCKING FOR TV- COORDINATE WITH TV LOCATIONS IN FURNITURE PLANS
 2. PROVIDE WATERPROOFING MEMBRANE ENTIRE SPACE & 6" VERTICAL @ WALLS.
 - 3.

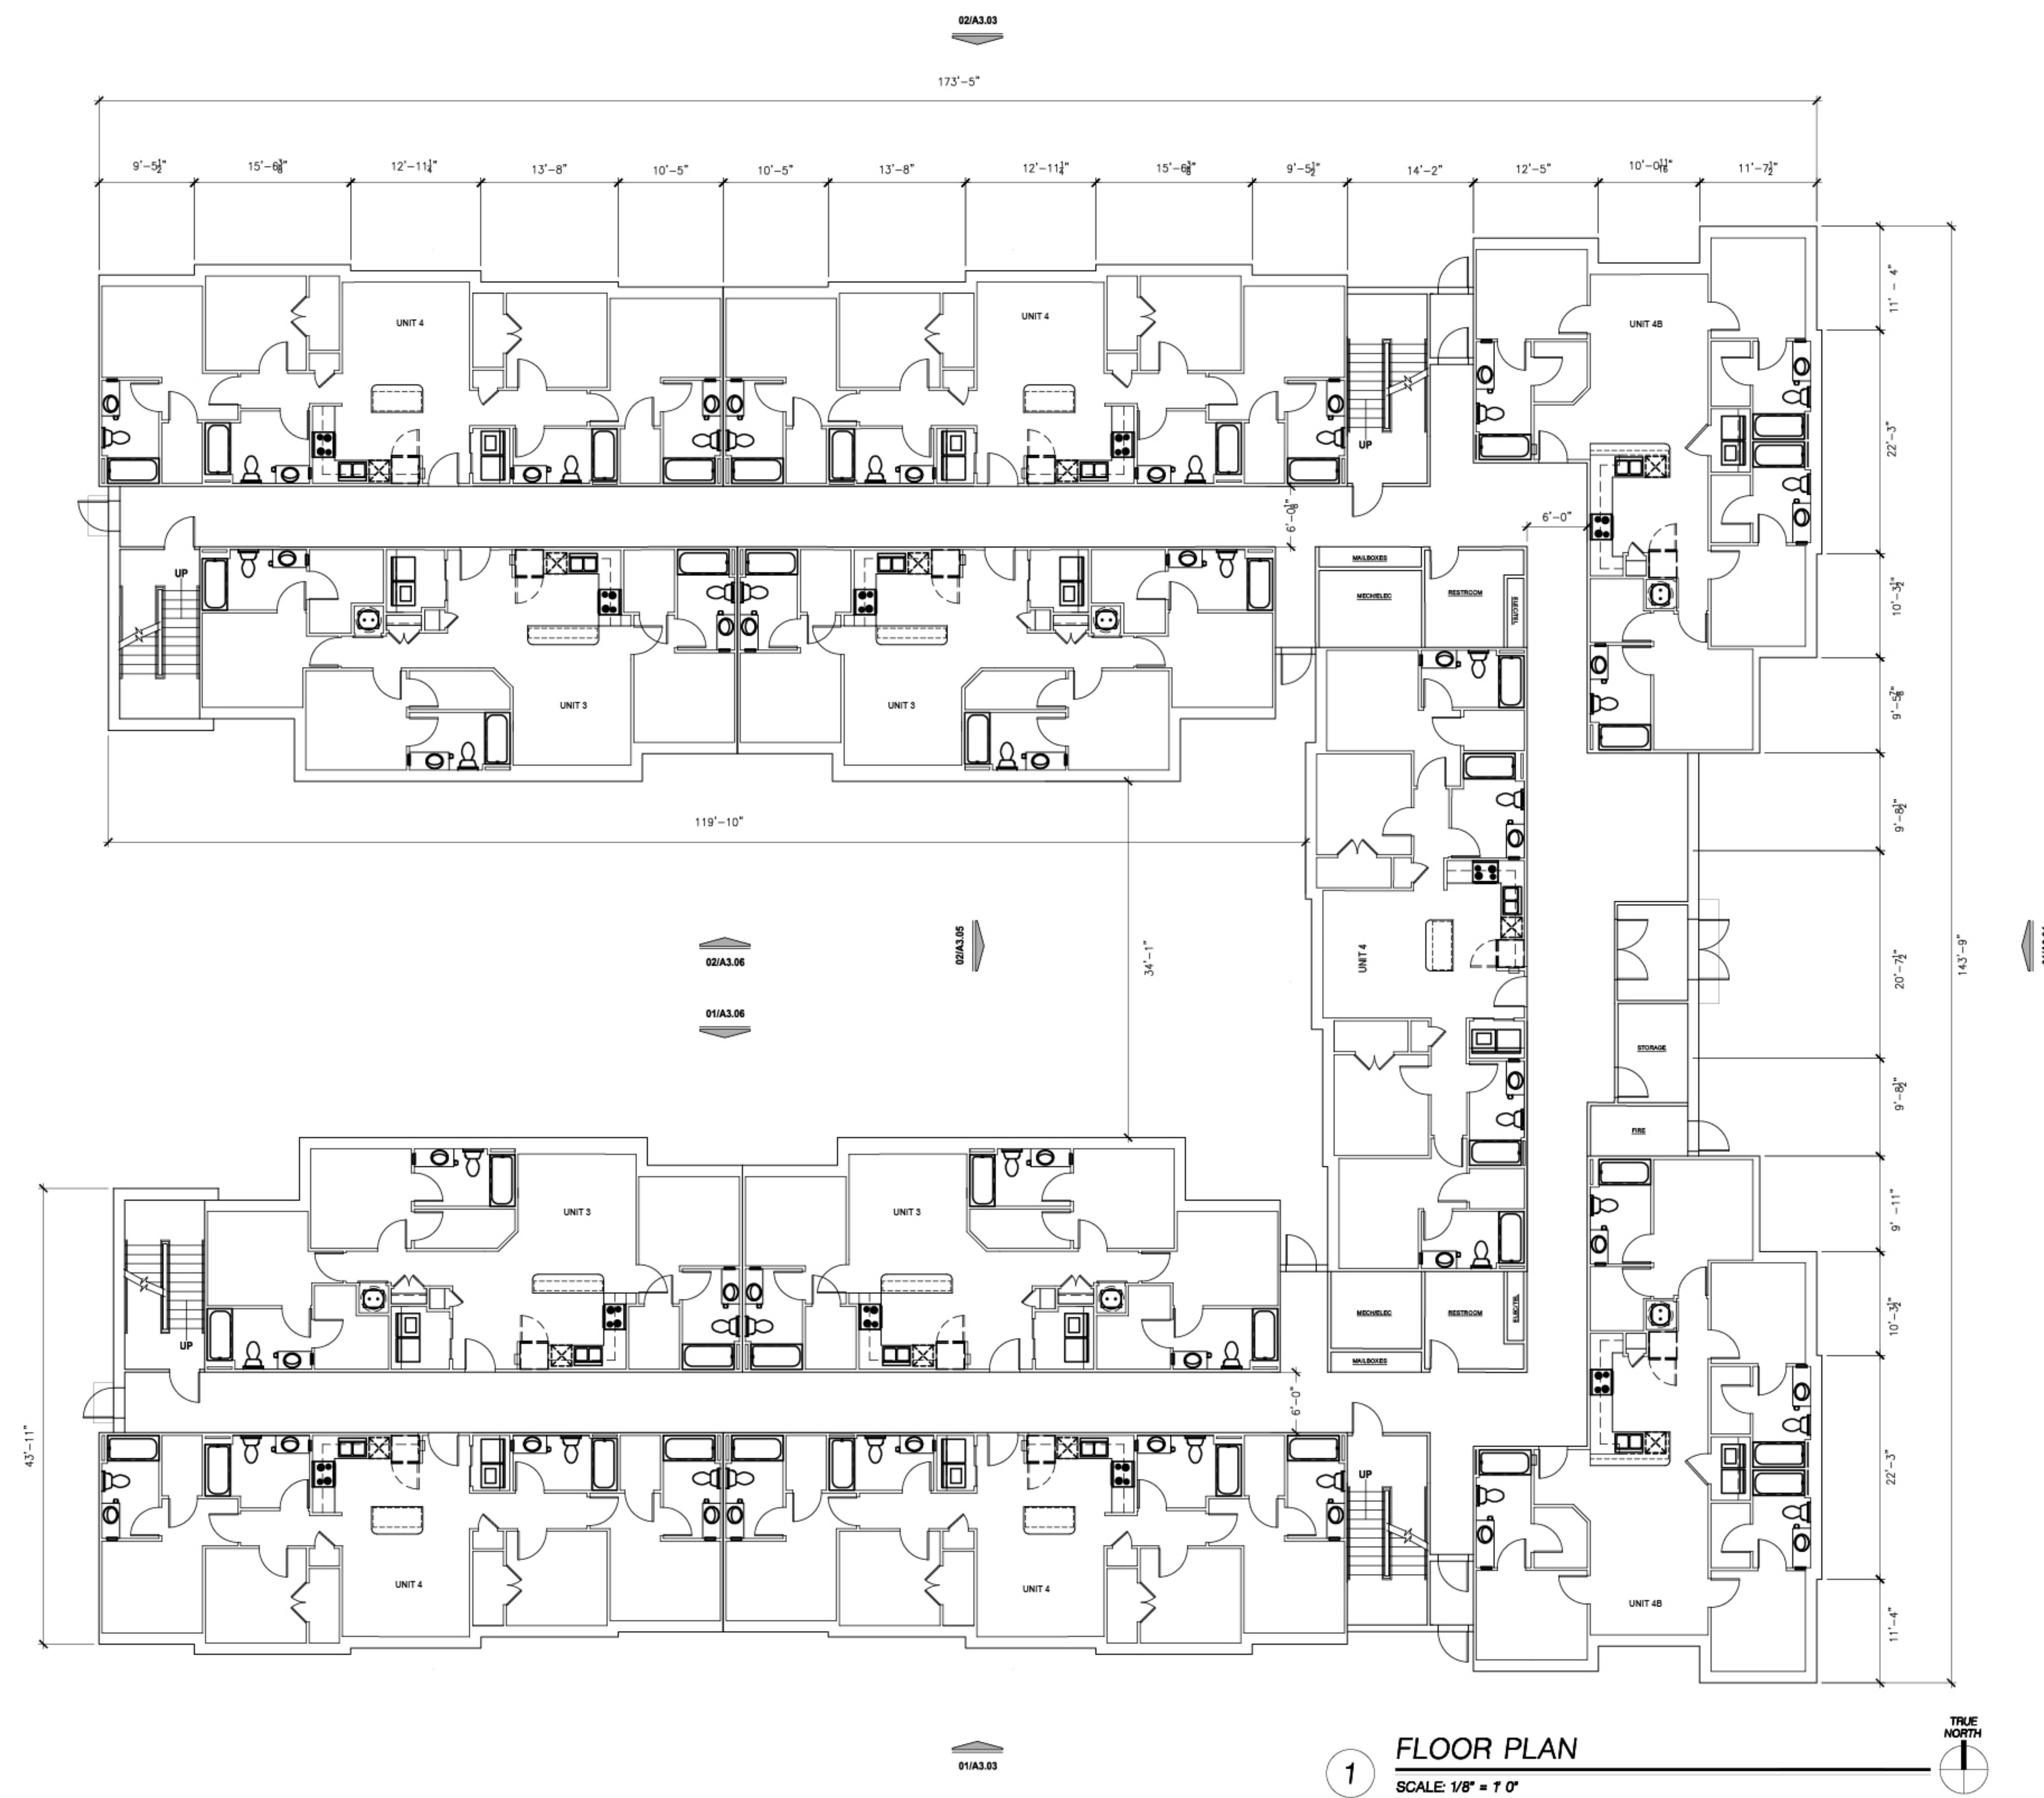


FLOOR PLAN
SCALE: 1/8" = 1' 0"
1

1. PROVIDE BLOCKING FOR TV- COORDINATE WITH TV LOCATIONS IN FURNITURE PLANS
2. PROVIDE WATERPROOFING MEMBRANE ENTIRE SPACE & 6" VERTICAL @ WALLS.
- 3.

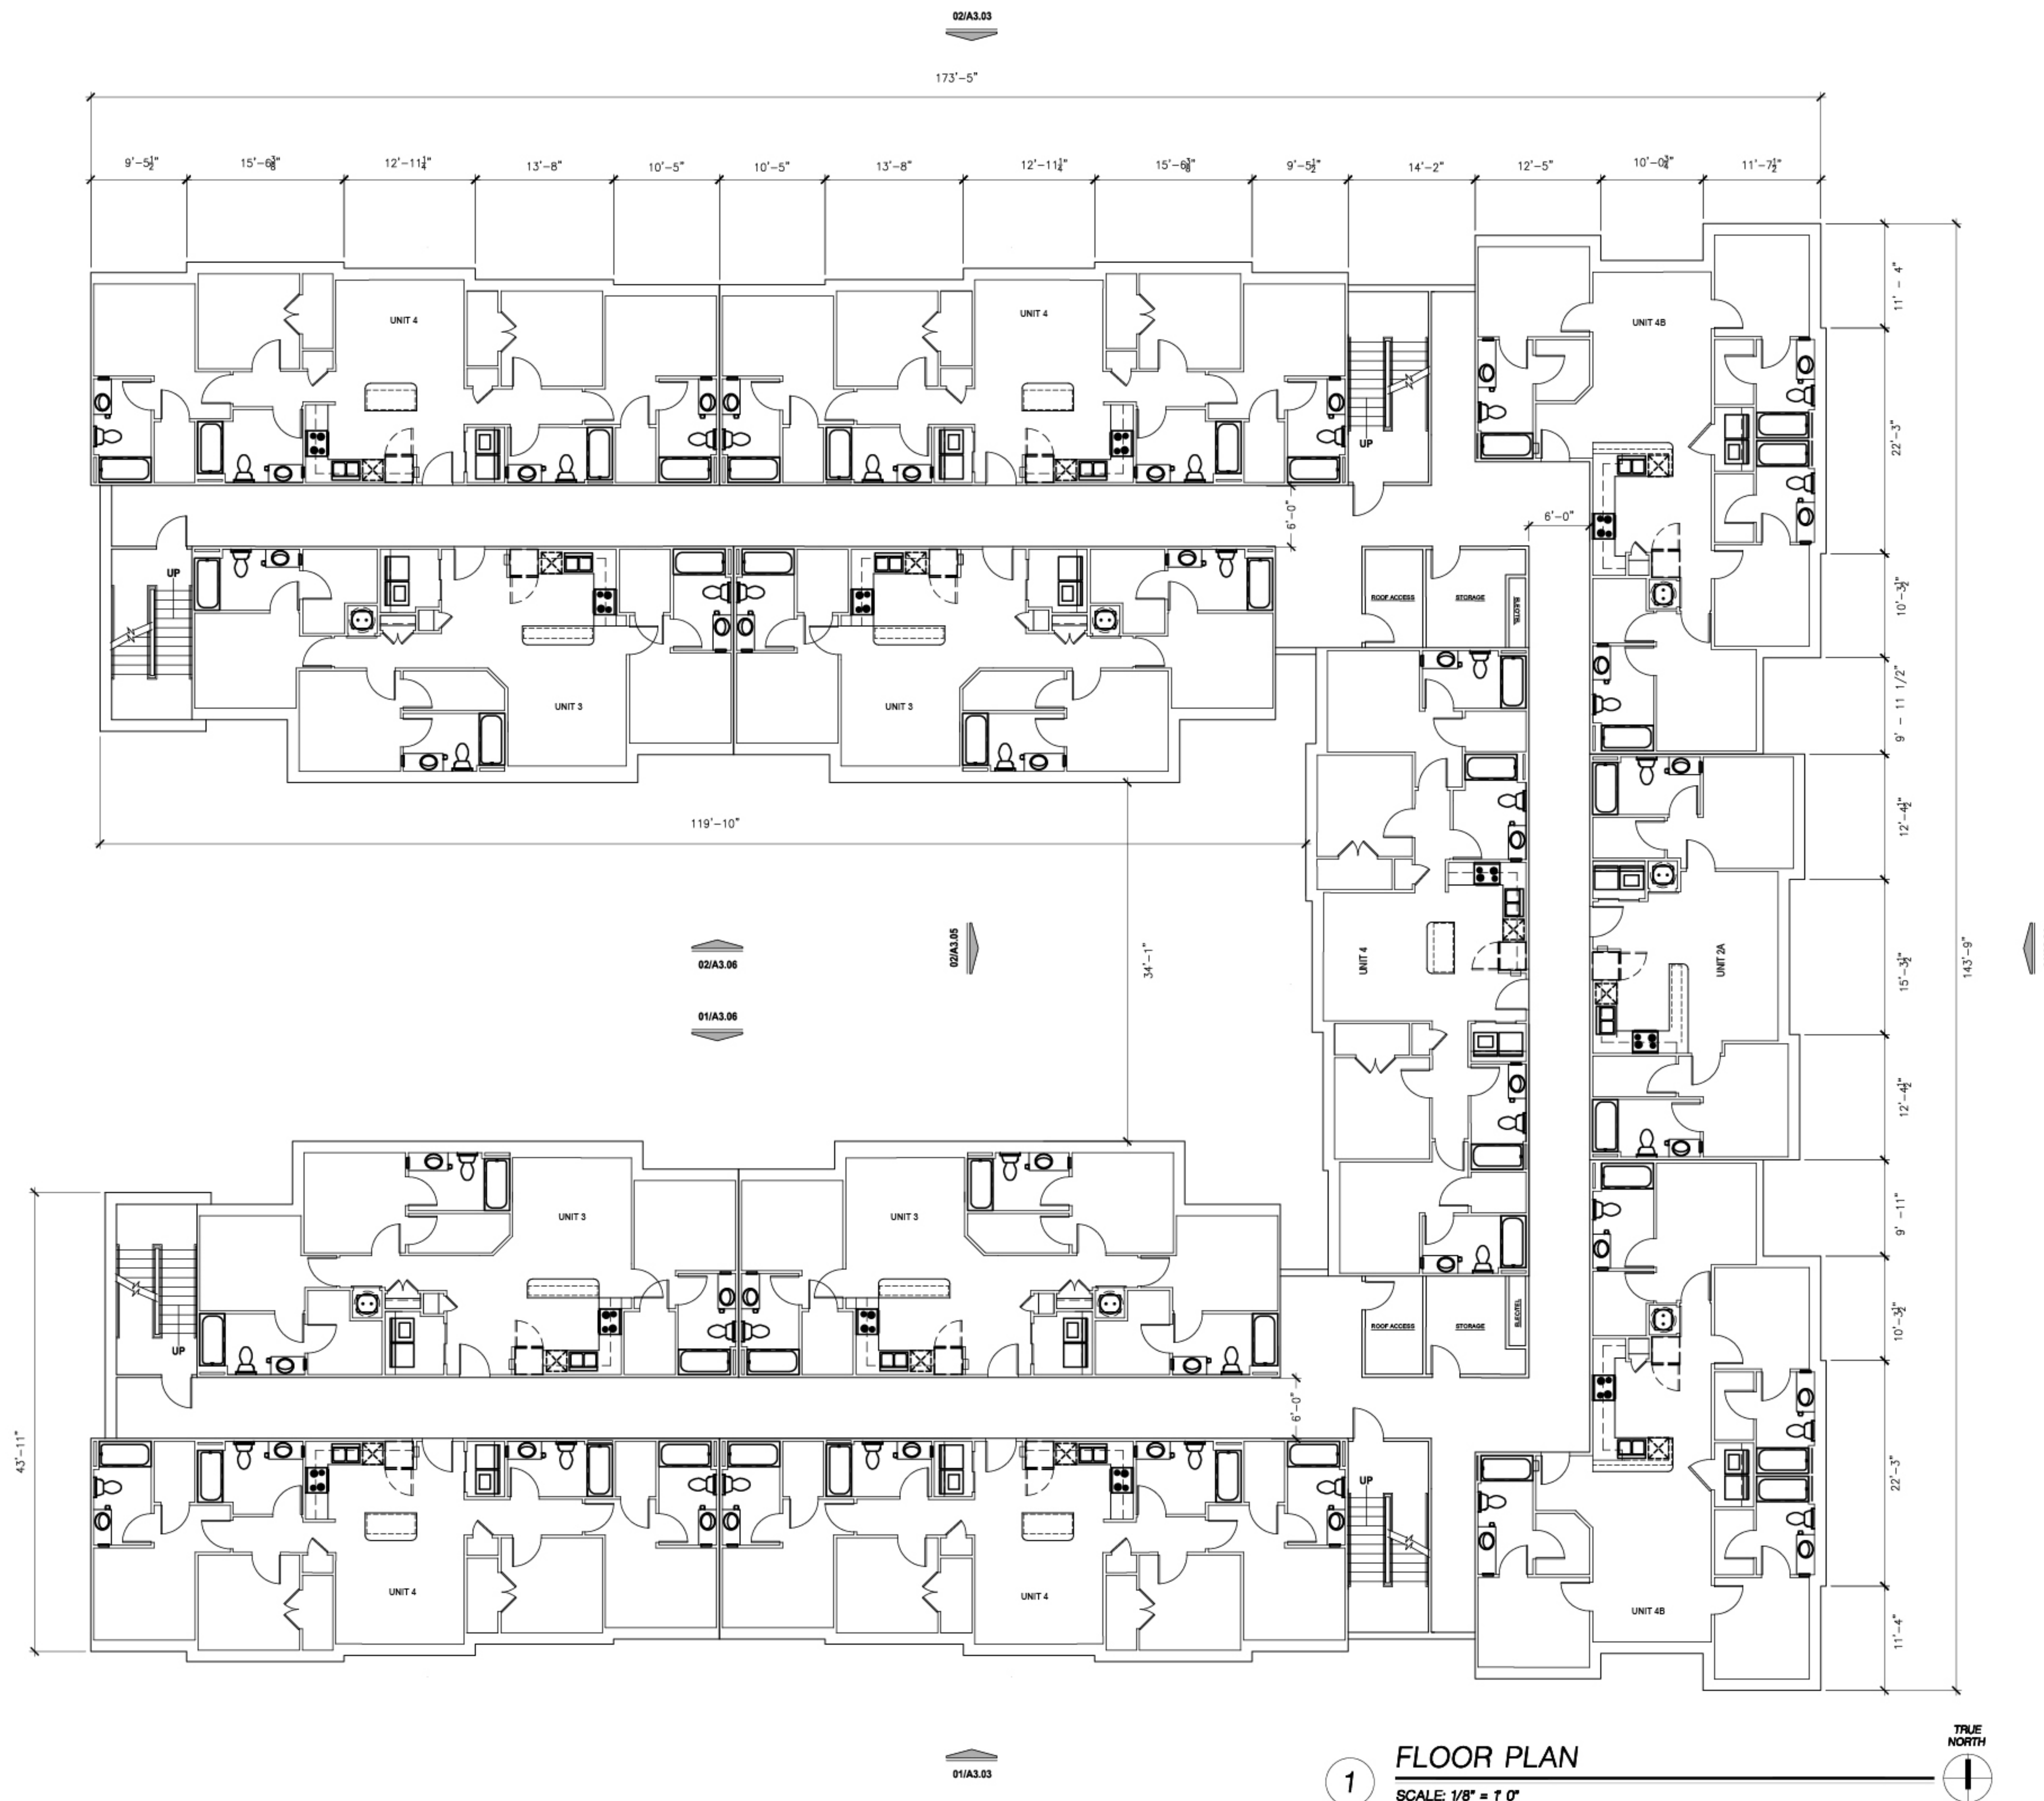


- GENERAL PLAN NOTES**
1. THE ARCHITECTURAL DRAWINGS SHOULD BE USED WITH/USED IN CONJUNCTION WITH THE CIVIL, KITCHEN EQUIPMENT, STRUCTURAL, MECHANICAL, PLUMBING, ELECTRICAL DRAWINGS AND SPECIFICATIONS.
 2. ALL DIMENSIONS ARE TO THE FACE OF STUD, CENTER OF DOOR OR WINDOW, OR TO COLUMN GRID LINE UNLESS OTHERWISE NOTED. DIMENSIONS NOTED AS "CLEAR" ARE TO FACE OF FINISH SURFACE. DRAWINGS ARE NOT TO BE SCALED. CONTRACTOR IS TO VERIFY ALL DIMENSIONS PRIOR TO CONSTRUCTION AND NOTIFY ARCHITECT OF DISCREPANCIES.
 3. ALIGN GYPSUM BOARD ALONG A CONTINUOUS WALL WITH DIFFERENT WALL TYPES SO THAT THE GYPSUM BOARD LINES UP FLUSH.
 4. INSTALL ADDITIONAL BRACING AND BLOCKING IN WALLS AS REQUIRED FOR WALL HUNG SINKS, MILLWORK, WALL HUNG KITCHEN EQUIPMENT (COORDINATE WITH KITCHEN DRAWINGS), SIGNAGE, AV EQUIPMENT, OWNER PROVIDED EQUIPMENT, ETC...
 5. REFERENCE GEOTECHNICAL REPORT FOR DRAINAGE SYSTEM AT PERIMETER WALLS AND BENEATH SLAB. REF. PLUMBING AND CIVIL DRAWINGS FOR EXTENTS.
 6. FIRE BLOCKING NOTES: PROVIDE & INSTALL FIRE BLOCKING VERTICALLY AT CEILINGS & FLOOR LEVELS. HORIZONTALLY AT INTERVALS NOT EXCEEDING 10'. AT ALL INTERCONNECTIONS BETWEEN CONCEALED VERTICAL & HORIZONTAL SPACE SUCH AS SOFFITS, DROP CEILINGS, & COVE CEILINGS, IN CONCEALED SPACES BETWEEN STAIR STRINGS AT THE TOP & BOTTOM OF THE RUN.
 7. ALL TRADES RESPONSIBLE FOR FIRE CAULKING THEIR PENETRATIONS THROUGH FIRE WALLS.
 8. ALL DOORS TO BE INSTALLED 6" FROM WALL TO HINGE SIDE OR CENTERED ON WALL, U.N.O.

- PLAN KEYNOTES** * [X] *
1. PROVIDE BLOCKING FOR TV- COORDINATE WITH TV LOCATIONS IN FURNITURE PLANS
 2. PROVIDE WATERPROOFING MEMBRANE ENTIRE SPACE & 6" VERTICAL @ WALLS.
 - 3.

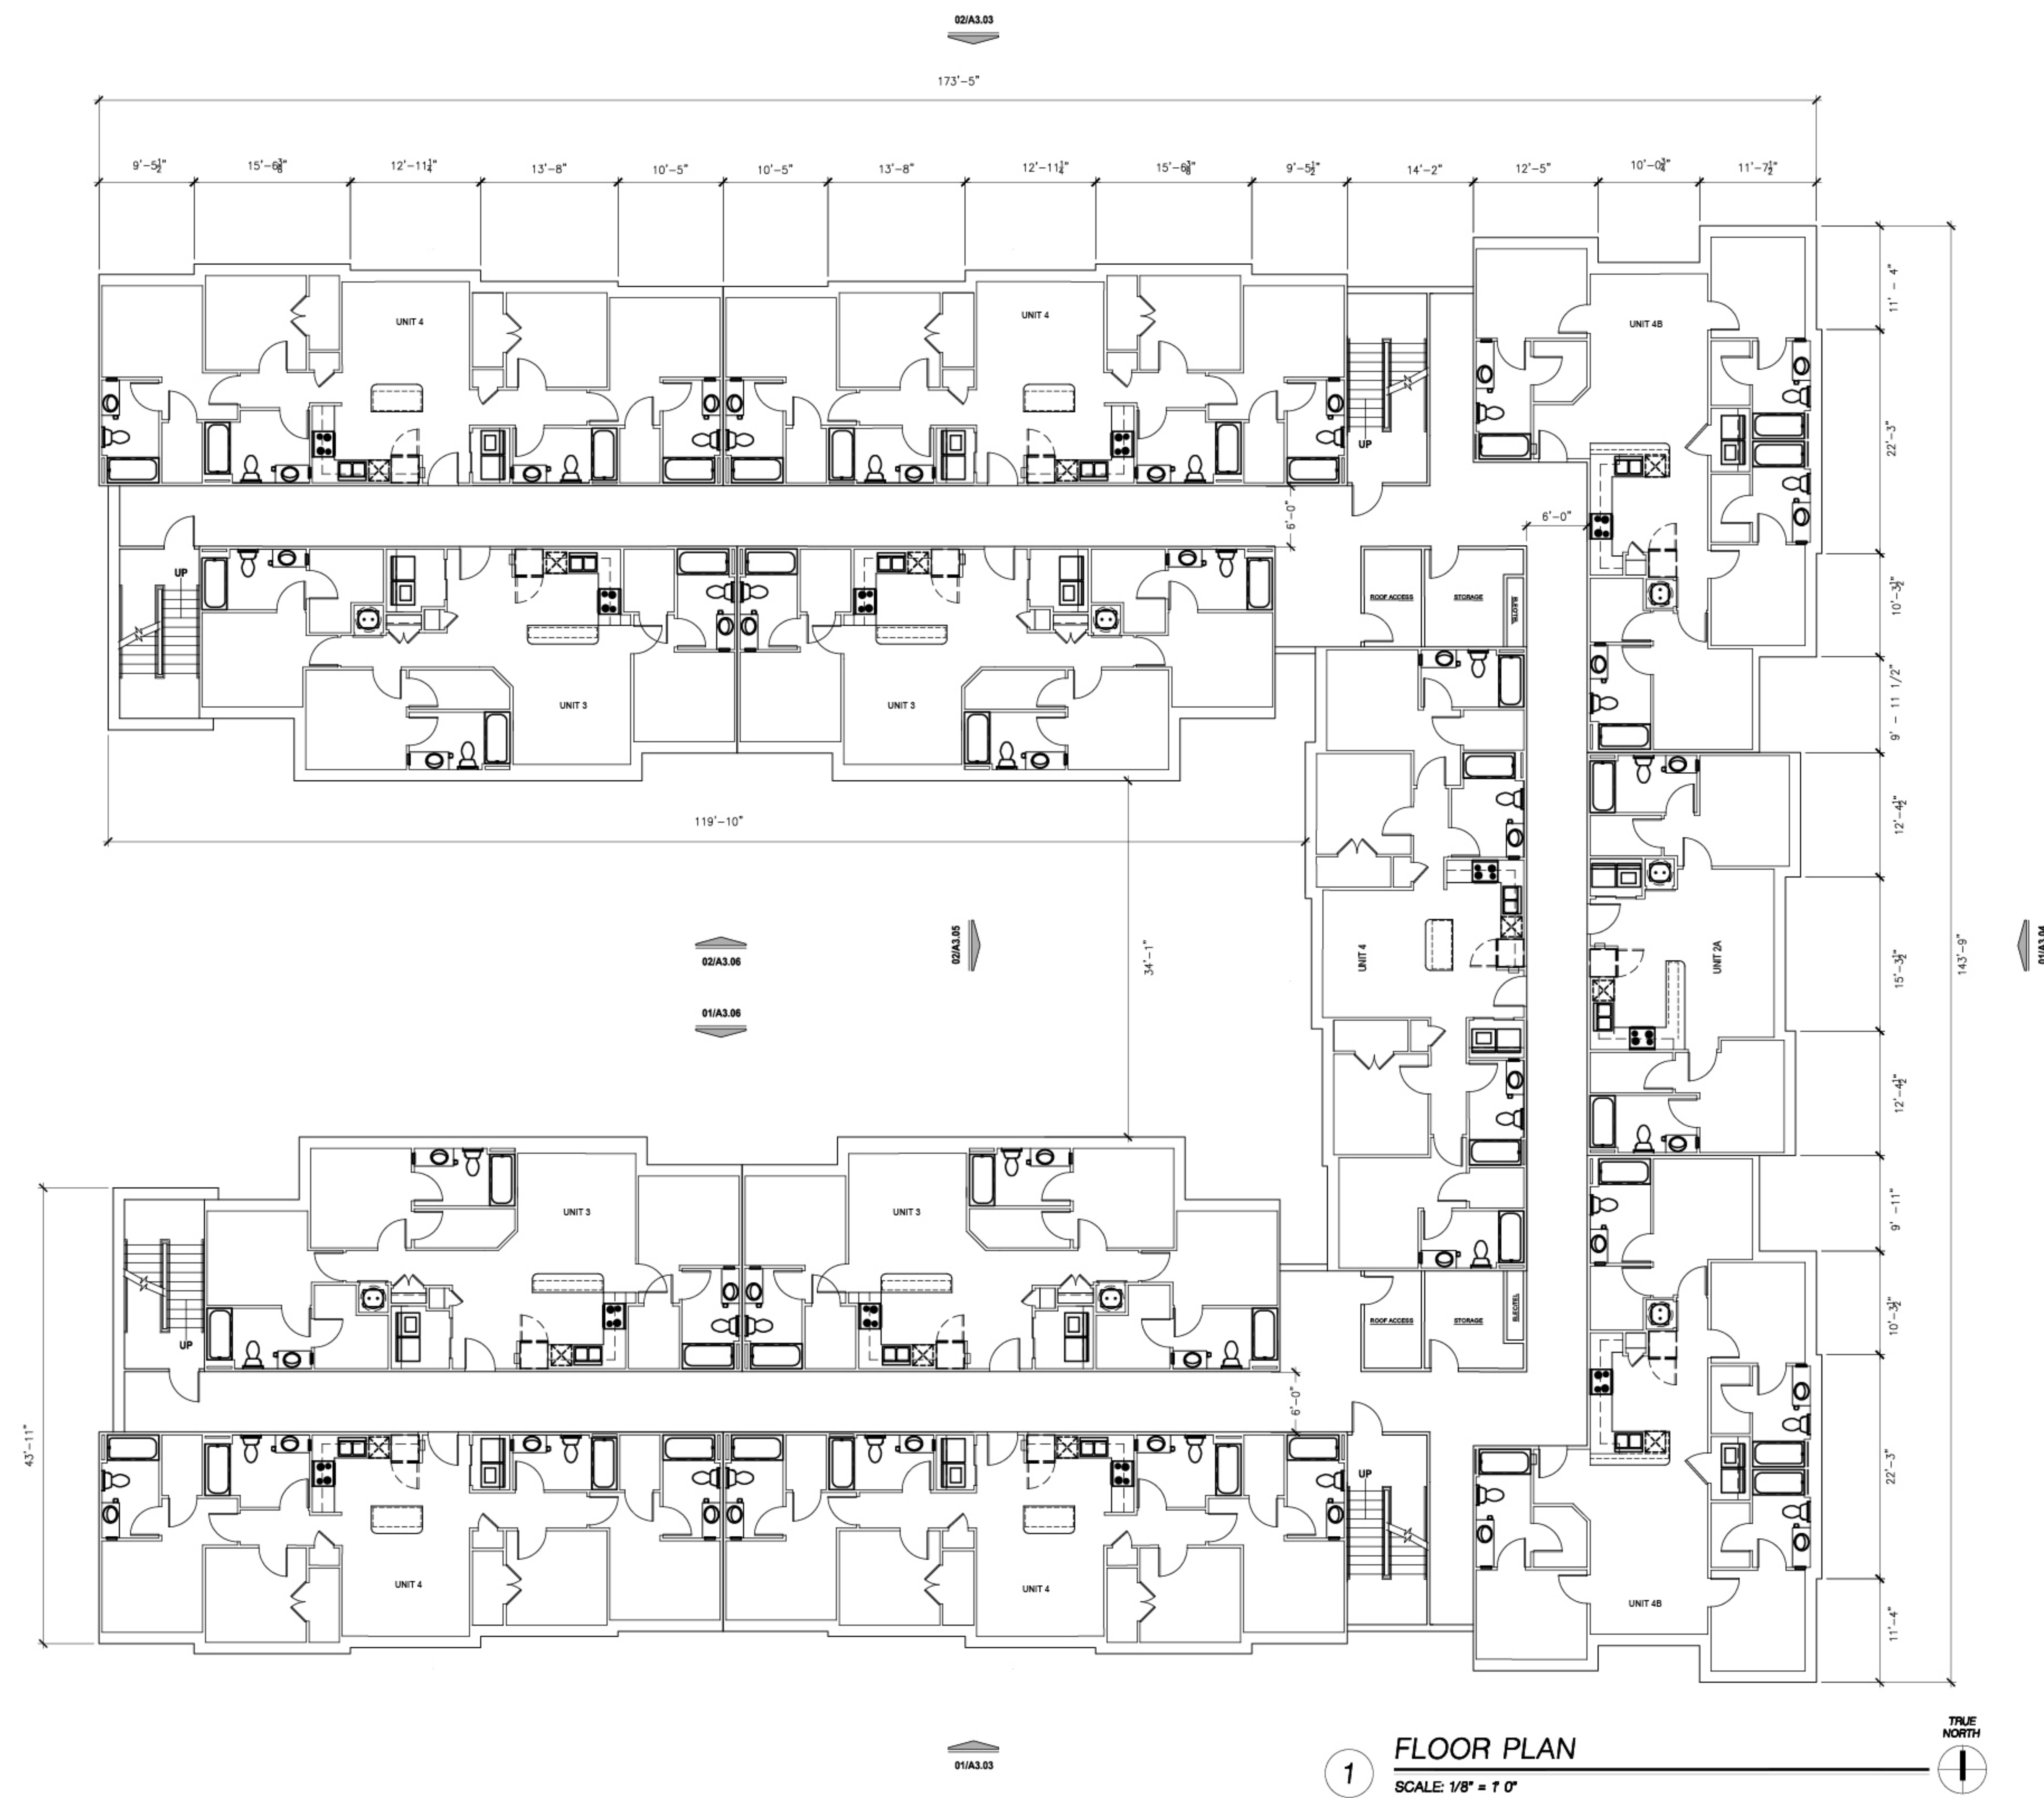

1 FLOOR PLAN
SCALE: 1/8" = 1' 0"

1. PROVIDE BLOCKING FOR TV- COORDINATE WITH TV LOCATIONS IN FURNITURE PLANS
2. PROVIDE WATERPROOFING MEMBRANE ENTIRE SPACE & 6" VERTICAL @ WALLS.
- 3.

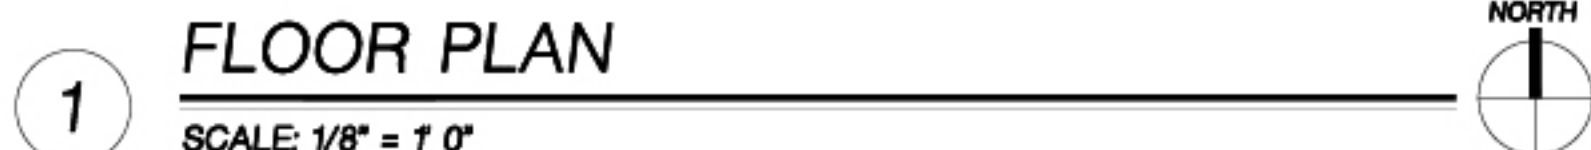

- GENERAL PLAN NOTES**
1. THE ARCHITECTURAL DRAWINGS SHOULD BE USED WITH/USED IN CONJUNCTION WITH THE CIVIL, KITCHEN EQUIPMENT, STRUCTURAL, MECHANICAL, PLUMBING, ELECTRICAL DRAWINGS AND SPECIFICATIONS.
 2. ALL DIMENSIONS ARE TO THE FACE OF STUD, CENTER OF DOOR OR WINDOW, OR TO COLUMN GRID LINE UNLESS OTHERWISE NOTED. DIMENSIONS NOTED AS "CLEAR" ARE TO FACE OF FINISH SURFACE. DRAWINGS ARE NOT TO BE SCALED. CONTRACTOR IS TO VERIFY ALL DIMENSIONS PRIOR TO CONSTRUCTION AND NOTIFY ARCHITECT OF DISCREPANCIES.
 3. ALIGN GYPSUM BOARD ALONG A CONTINUOUS WALL WITH DIFFERENT WALL TYPES SO THAT THE GYPSUM BOARD LINES UP FLUSH.
 4. INSTALL ADDITIONAL BRACING AND BLOCKING IN WALLS AS REQUIRED FOR WALL HUNG SINKS, MILLWORK, WALL HUNG KITCHEN EQUIPMENT (COORDINATE WITH KITCHEN DRAWINGS), SIGNAGE, AV EQUIPMENT, OWNER PROVIDED EQUIPMENT, ETC....
 5. REFERENCE GEOTECHNICAL REPORT FOR DRAINAGE SYSTEM AT PERIMETER WALLS AND BENEATH SLABS. REF. PLUMBING AND CIVIL DRAWINGS FOR EXTENTS.
 6. FIRE BLOCKING NOTES:
PROVIDE & INSTALL FIRE BLOCKING VERTICALLY AT CEILINGS & FLOOR LEVELS. HORIZONTALLY AT INTERVALS NOT EXCEEDING 10'. AT ALL INTERCONNECTIONS BETWEEN CONCEALED VERTICAL & HORIZONTAL SPACE SUCH AS SOFFITS, DROP CEILINGS, & COVE CEILINGS, IN CONCEALED SPACES BETWEEN STAIR STRINGS AT THE TOP & BOTTOM OF THE RUN.
 7. ALL TRADES RESPONSIBLE FOR FIRE CAULKING THEIR PENETRATIONS THROUGH FIRE WALLS.
 8. ALL DOORS TO BE INSTALLED 6" FROM WALL TO HINGE SIDE OR CENTERED ON WALL, U.N.O.

- PLAN KEYNOTES** • [X] •
1. PROVIDE BLOCKING FOR TV- COORDINATE WITH TV LOCATIONS IN FURNITURE PLANS
 2. PROVIDE WATERPROOFING MEMBRANE ENTIRE SPACE & 6" VERTICAL @ WALLS.
 - 3.



1 FLOOR PLAN
SCALE: 1/8" = 1' 0"
TRUE NORTH

ASPEN HEIGHTS AMES
AMES, IOWA

PROJECT NUMBER	2015147
DATE	3/18/2016
DRAWN BY	
CHECKED BY	
DATE	
PROJECT NAME	BUILDING C FLOOR PLANS 2ND FLOOR
SHEET	

- GENERAL PLAN NOTES**
1. THE ARCHITECTURAL DRAWINGS SHOULD BE USED WITH/USED IN CONJUNCTION WITH THE CIVIL, KITCHEN EQUIPMENT, STRUCTURAL, MECHANICAL, PLUMBING, ELECTRICAL DRAWINGS AND SPECIFICATIONS.
 2. ALL DIMENSIONS ARE TO THE FACE OF STUD, CENTER OF DOOR OR WINDOW, OR TO COLUMN GRID LINE UNLESS OTHERWISE NOTED. DIMENSIONS NOTED AS "CLEAR" ARE TO FACE OF FINISH SURFACE. DRAWINGS ARE NOT TO BE SCALED. CONTRACTOR IS TO VERIFY ALL DIMENSIONS PRIOR TO CONSTRUCTION AND NOTIFY ARCHITECT OF DISCREPANCIES.
 3. ALIGN GYPSUM BOARD ALONG A CONTINUOUS WALL WITH DIFFERENT WALL TYPES SO THAT THE GYPSUM BOARD LINES UP FLUSH.
 4. INSTALL ADDITIONAL BRACING AND BLOCKING IN WALLS AS REQUIRED FOR WALL HUNG SINKS, MILLWORK, WALL HUNG KITCHEN EQUIPMENT (COORDINATE WITH KITCHEN DRAWINGS), SIGNAGE, AV EQUIPMENT, OWNER PROVIDED EQUIPMENT, ETC....
 5. REFERENCE GEOTECHNICAL REPORT FOR DRAINAGE SYSTEM AT PERIMETER WALLS AND BENEATH SLABS. REF. PLUMBING AND CIVIL DRAWINGS FOR EXTENTS.
 6. FIRE BLOCKING NOTES:
PROVIDE & INSTALL FIRE BLOCKING VERTICALLY AT CEILINGS & FLOOR LEVELS. HORIZONTALLY AT INTERVALS NOT EXCEEDING 10' AT ALL INTERCONNECTIONS BETWEEN CONCEALED VERTICAL & HORIZONTAL SPACE SUCH AS SOFFITS, DROP CEILINGS, & COVE CEILINGS. IN CONCEALED SPACES BETWEEN STAIR STRINGS AT THE TOP & BOTTOM OF THE RUN.
 7. ALL TRADES RESPONSIBLE FOR FIRE CAULKING THEIR PENETRATIONS THROUGH FIRE WALLS.
 8. ALL DOORS TO BE INSTALLED 6" FROM WALL TO HINGE SIDE OR CENTERED ON WALL, U.N.O.

- PLAN KEYNOTES** • [X] •
1. PROVIDE BLOCKING FOR TV- COORDINATE WITH TV LOCATIONS IN FURNITURE PLANS
 2. PROVIDE WATERPROOFING MEMBRANE ENTIRE SPACE & 6" VERTICAL @ WALLS.
 - 3.




1 FLOOR PLAN
SCALE: 1/8" = 1' 0"
TRUE NORTH

ASPEN HEIGHTS AMES
AMES, IOWA


- GENERAL PLAN NOTES**
1. THE ARCHITECTURAL DRAWINGS SHOULD BE USED WITH/USED IN CONJUNCTION WITH THE CIVIL, KITCHEN EQUIPMENT, STRUCTURAL, MECHANICAL, PLUMBING, ELECTRICAL DRAWINGS AND SPECIFICATIONS.
 2. ALL DIMENSIONS ARE TO THE FACE OF STUD, CENTER OF DOOR OR WINDOW, OR TO COLUMN GRID LINE UNLESS OTHERWISE NOTED. DIMENSIONS NOTED AS "CLEAR" ARE TO FACE OF FINISH SURFACE. DRAWINGS ARE NOT TO BE SCALED. CONTRACTOR IS TO VERIFY ALL DIMENSIONS PRIOR TO CONSTRUCTION AND NOTIFY ARCHITECT OF DISCREPANCIES.
 3. ALIGN GYPSUM BOARD ALONG A CONTINUOUS WALL WITH DIFFERENT WALL TYPES SO THAT THE GYPSUM BOARD LINES UP FLUSH.
 4. INSTALL ADDITIONAL BRACING AND BLOCKING IN WALLS AS REQUIRED FOR WALL HUNG SINKS, MILLWORK, WALL HUNG KITCHEN EQUIPMENT (COORDINATE WITH KITCHEN DRAWINGS), SIGNAGE, AV EQUIPMENT, OWNER PROVIDED EQUIPMENT, ETC..
 5. REFERENCE GEOTECHNICAL REPORT FOR DRAINAGE SYSTEM AT PERIMETER WALLS AND BENEATH SLABS. REF. PLUMBING AND CIVIL DRAWINGS FOR EXTENTS.
 6. FIRE BLOCKING NOTES:
PROVIDE & INSTALL FIRE BLOCKING VERTICALLY AT CEILINGS & FLOOR LEVELS. HORIZONTALLY AT INTERVALS NOT EXCEEDING 10'. AT ALL INTERCONNECTIONS BETWEEN CONCEALED VERTICAL & HORIZONTAL SPACE SUCH AS SOFFITS, DROP CEILINGS, & COVE CEILINGS. IN CONCEALED SPACES BETWEEN STAIR STRINGS AT THE TOP & BOTTOM OF THE RUN.
 7. ALL TRADES RESPONSIBLE FOR FIRE CAULKING THEIR PENETRATIONS THROUGH FIRE WALLS.
 8. ALL DOORS TO BE INSTALLED 6" FROM WALL TO HINGE SIDE OR CENTERED ON WALL, U.N.O.

- PLAN KEYNOTES** * [X] *
1. PROVIDE BLOCKING FOR TV- COORDINATE WITH TV LOCATIONS IN FURNITURE PLANS
 2. PROVIDE WATERPROOFING MEMBRANE ENTIRE SPACE & 6" VERTICAL @ WALLS.
 - 3.

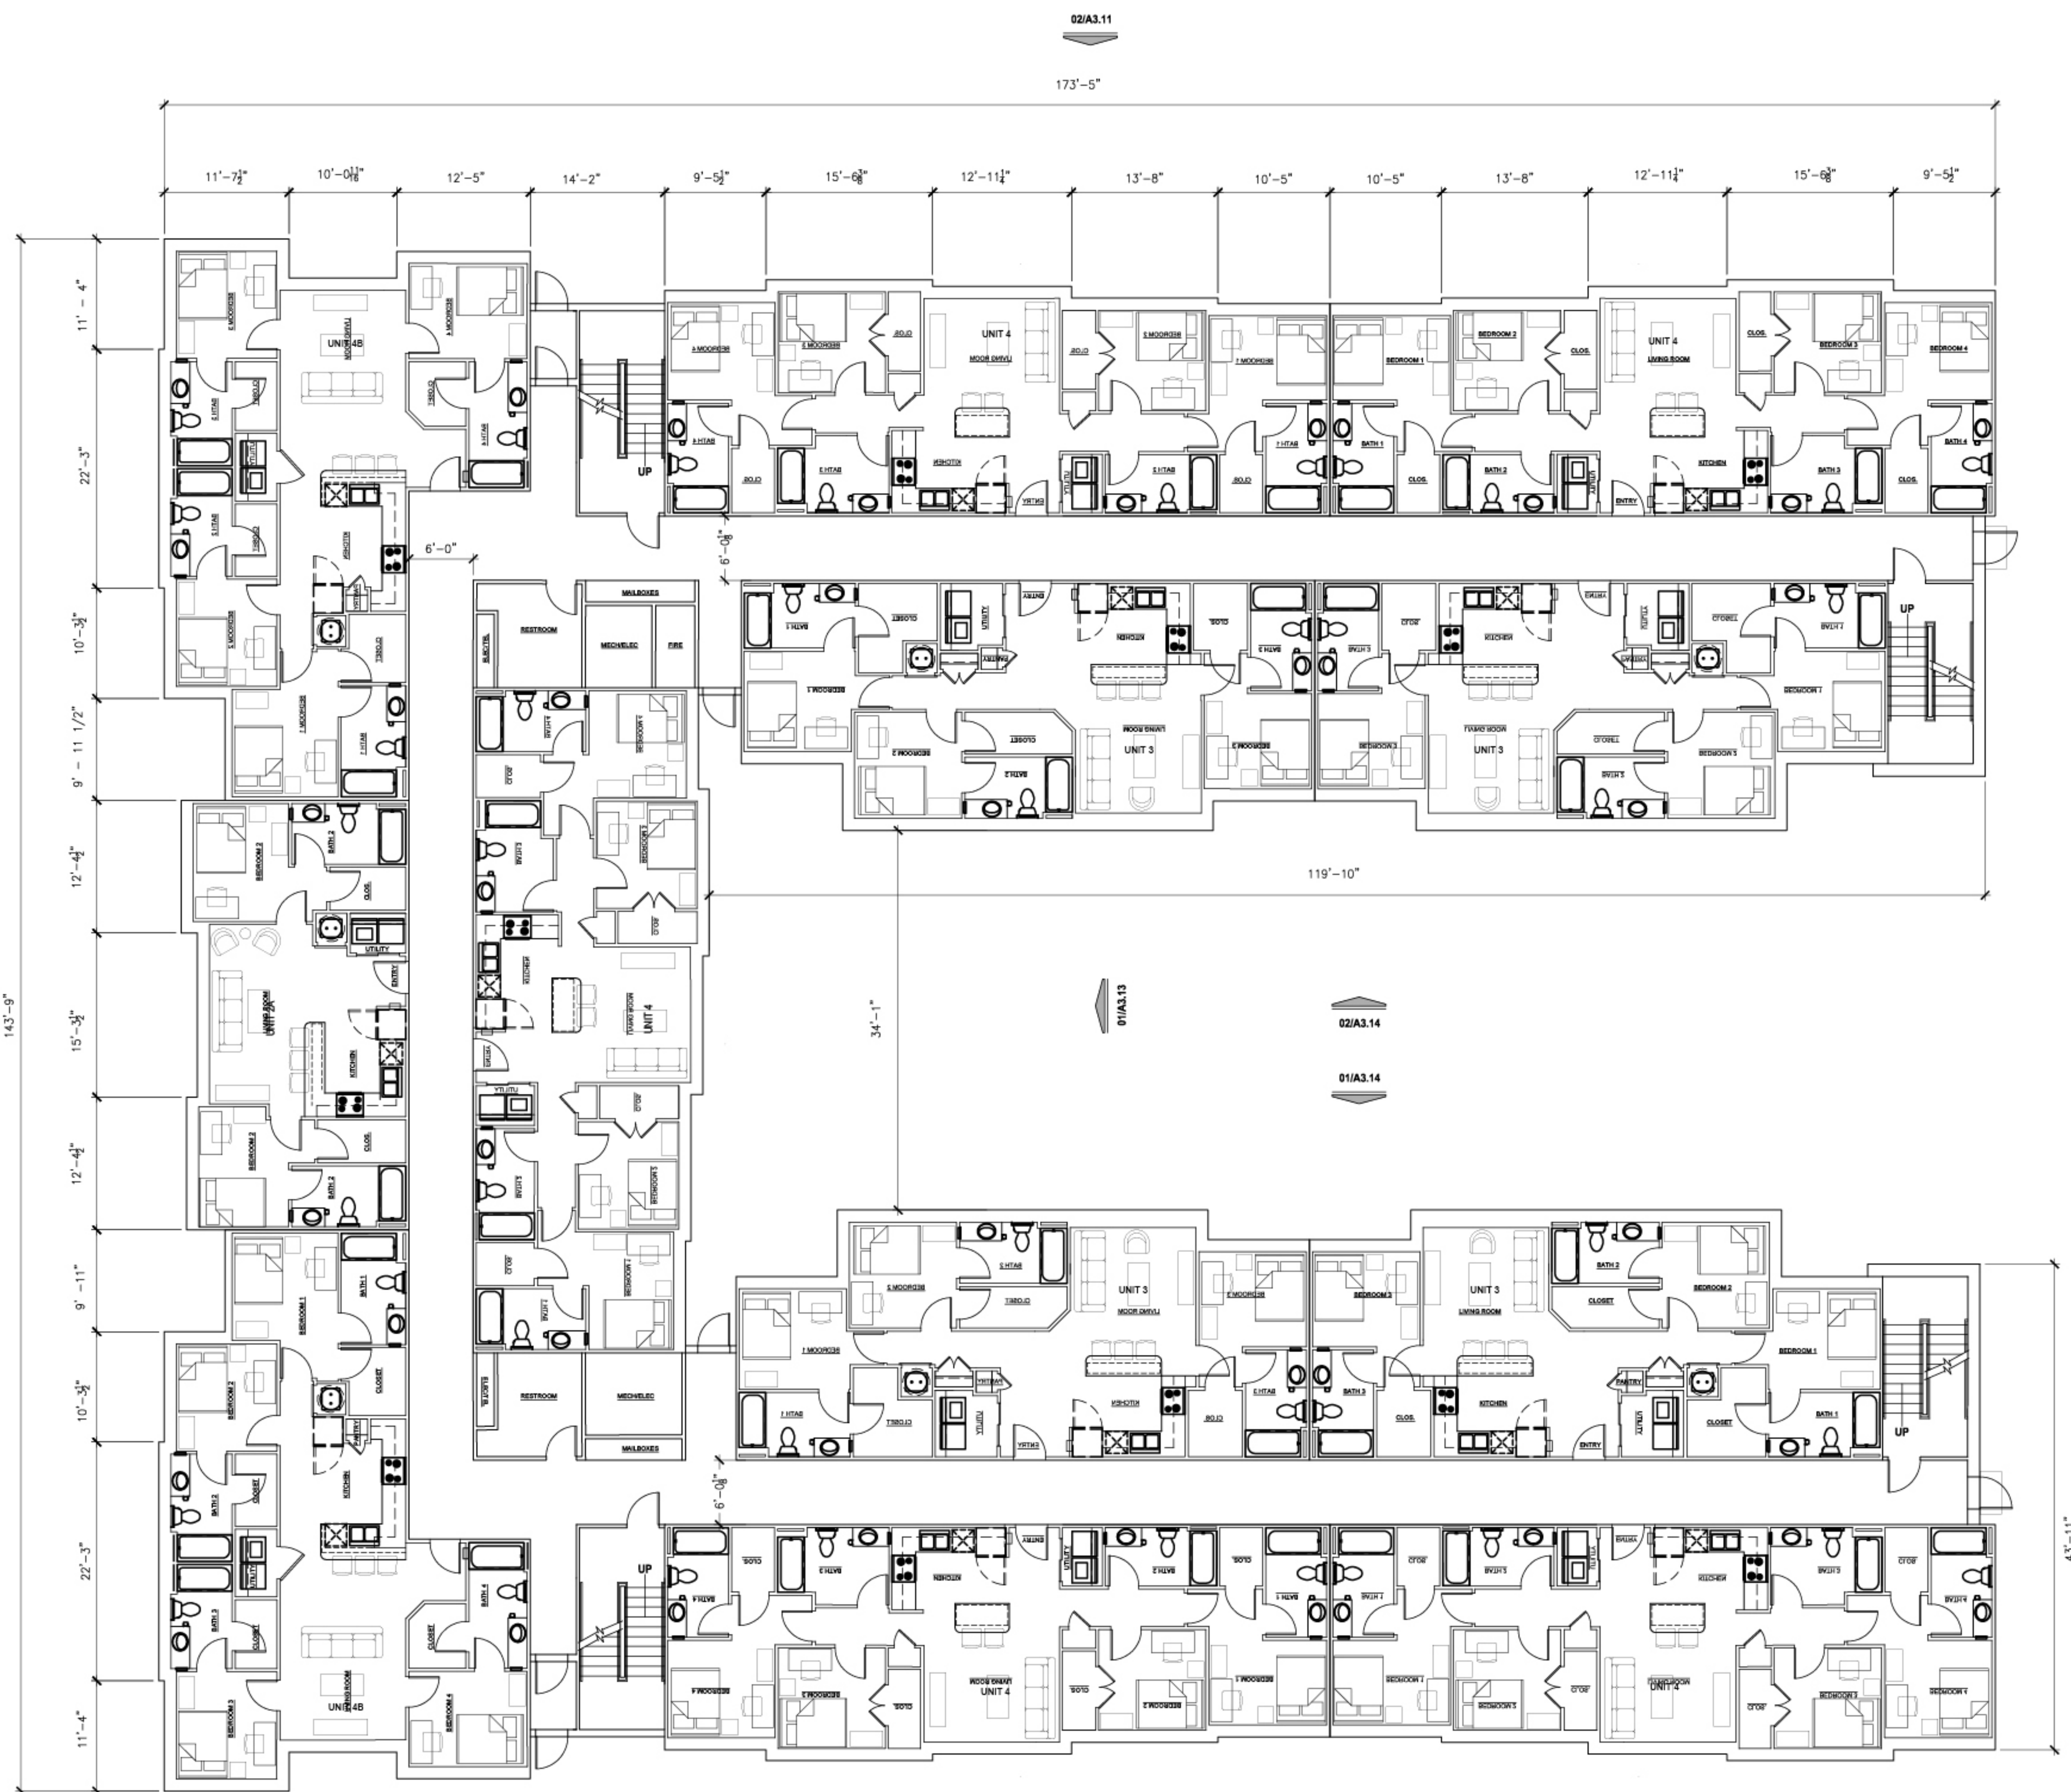

1 FLOOR PLAN
SCALE: 1/8" = 1' 0"


ASPEN HEIGHTS AMES
AMES, IOWA

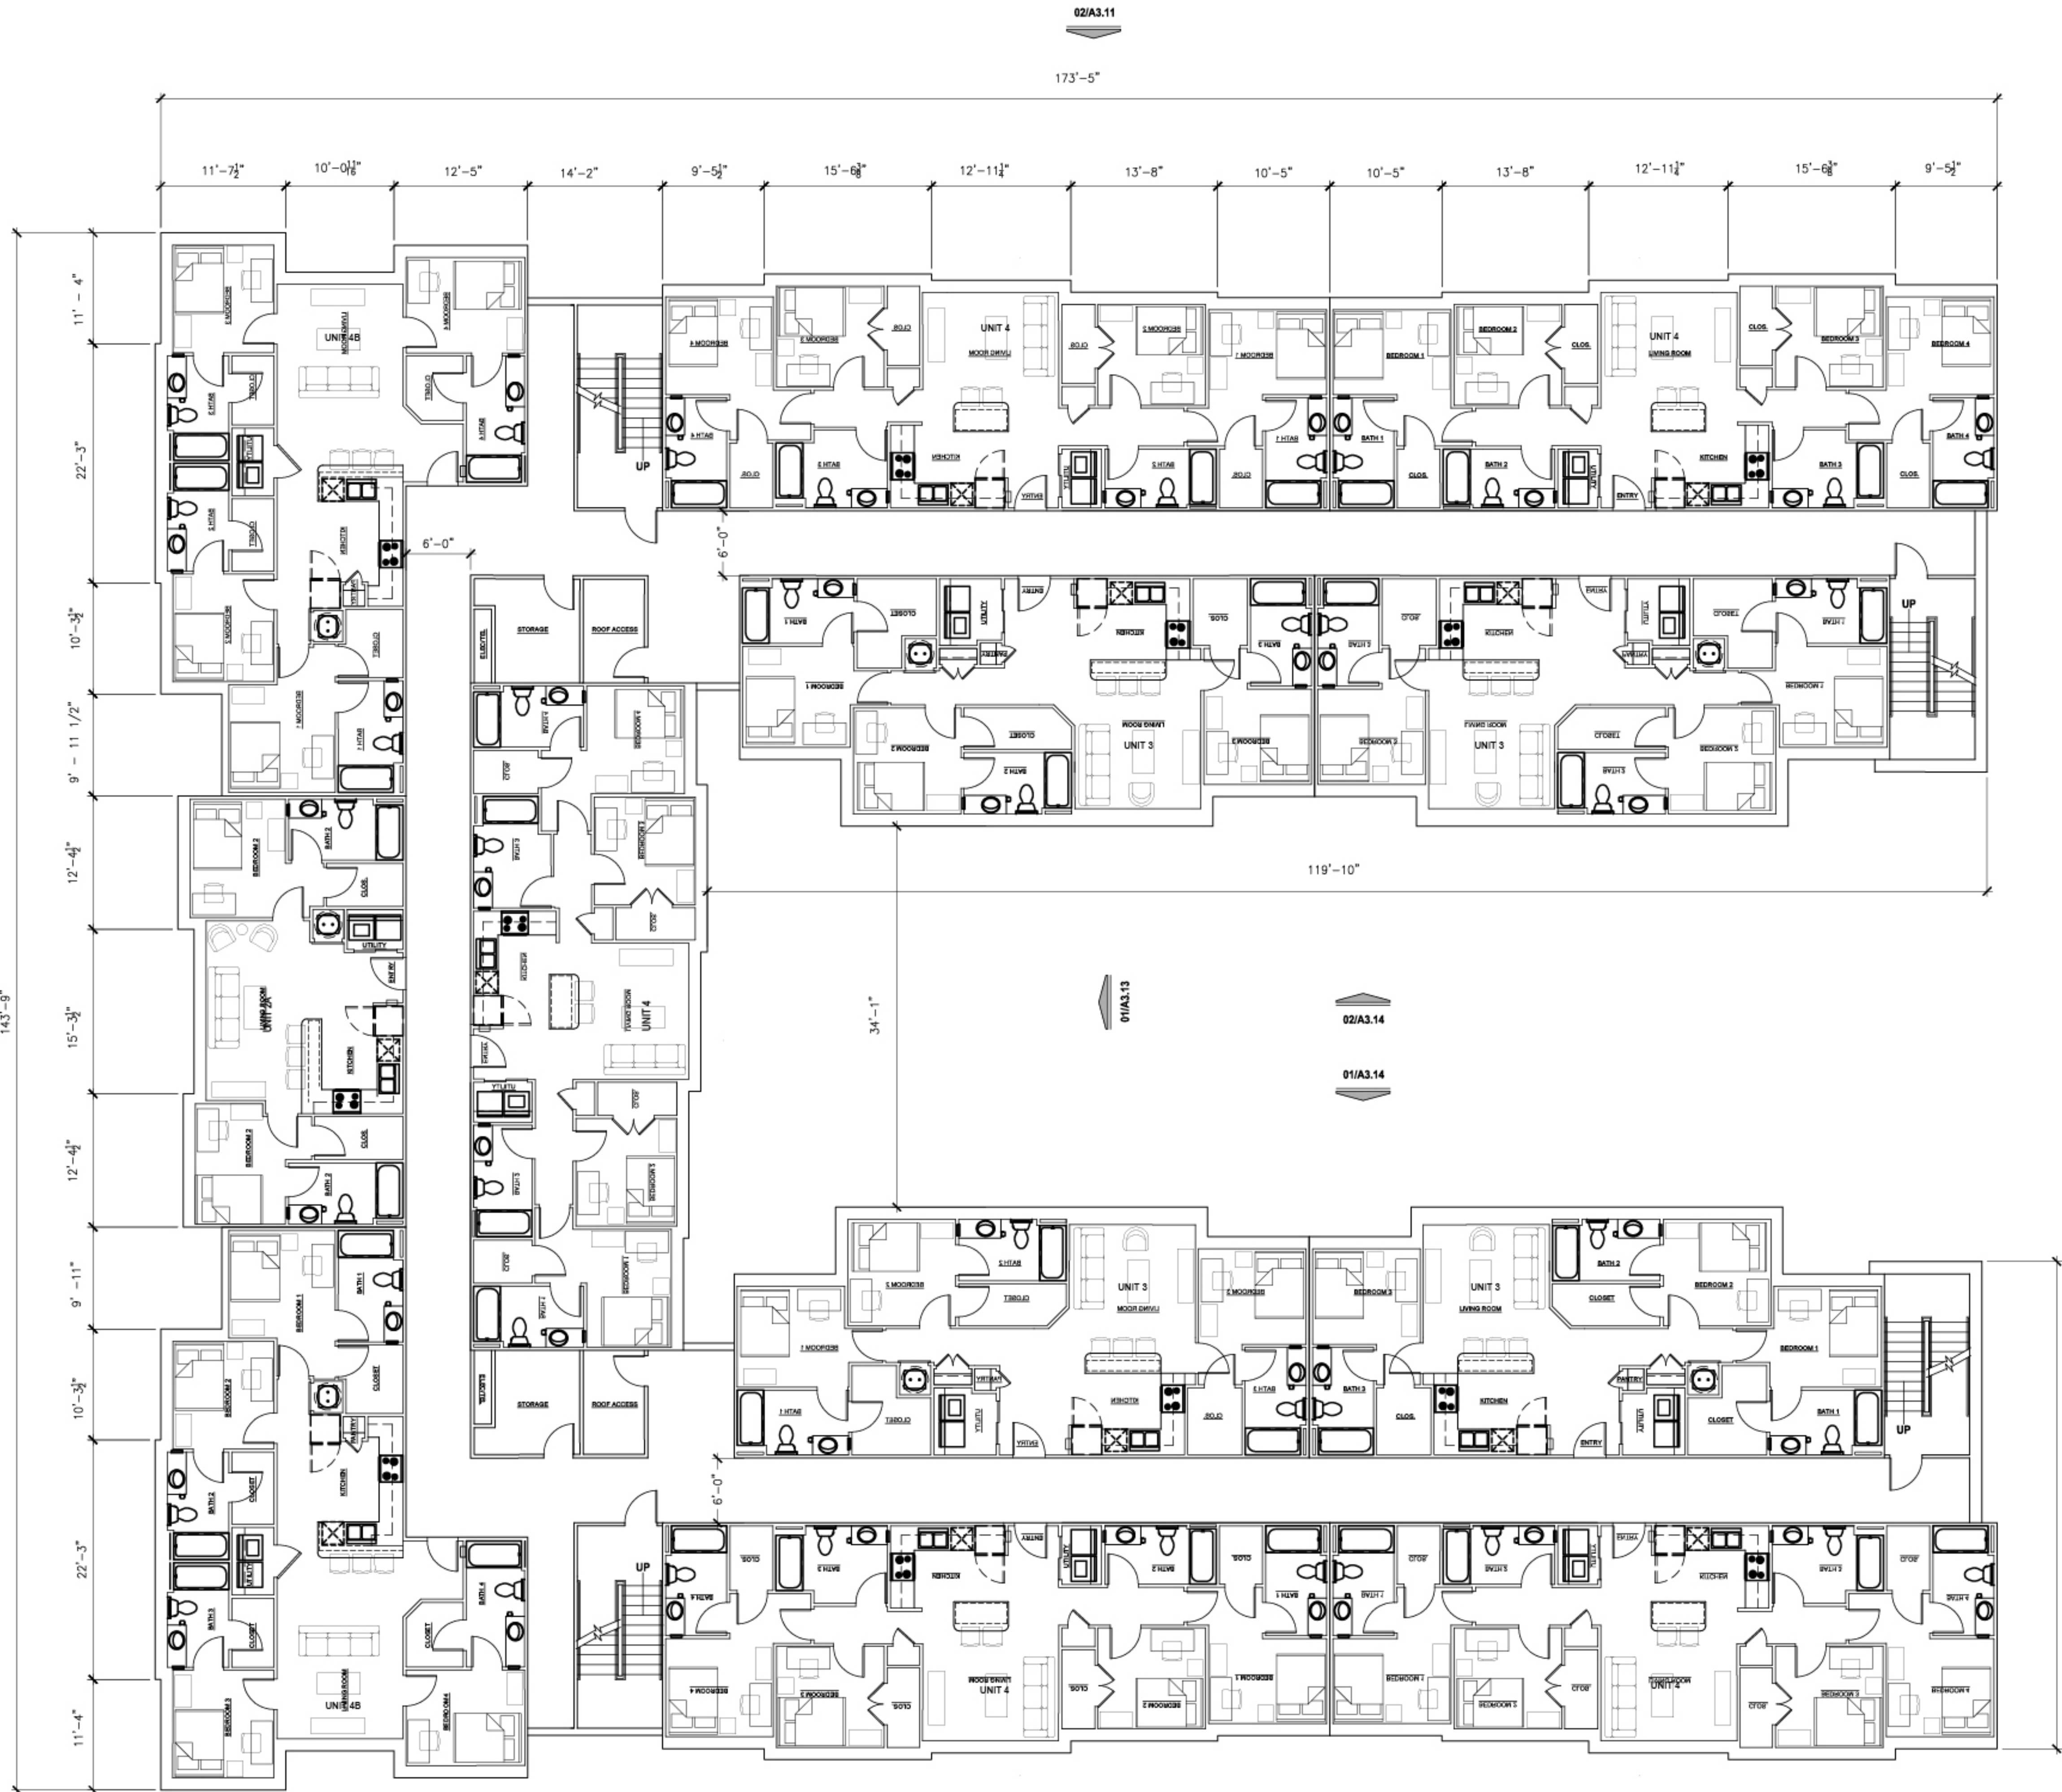

- GENERAL PLAN NOTES**
1. THE ARCHITECTURAL DRAWINGS SHOULD BE USED WITHIN THE CONJUNCTION WITH THE CIVIL, KITCHEN EQUIPMENT, STRUCTURAL, MECHANICAL, PLUMBING, ELECTRICAL DRAWINGS AND SPECIFICATIONS.
 2. ALL DIMENSIONS ARE TO THE FACE OF STUD, CENTER OF DOOR OR WINDOW, OR TO COLUMN GRID LINE UNLESS OTHERWISE NOTED. DIMENSIONS NOTED AS "CLEAR" ARE TO FACE OF FINISH SURFACE. DRAWINGS ARE NOT TO BE SCALED. CONTRACTOR IS TO VERIFY ALL DIMENSIONS PRIOR TO CONSTRUCTION AND NOTIFY ARCHITECT OF DISCREPANCIES.
 3. ALIGN GYPSUM BOARD ALONG A CONTINUOUS WALL WITH DIFFERENT WALL TYPES SO THAT THE GYPSUM BOARD LINES UP FLUSH.
 4. INSTALL ADDITIONAL BRACING AND BLOCKING IN WALLS AS REQUIRED FOR WALL HUNG SINKS, MILLWORK, WALL HUNG KITCHEN EQUIPMENT (COORDINATE WITH KITCHEN DRAWINGS), SIGNAGE, AV EQUIPMENT, OWNER PROVIDED EQUIPMENT, ETC..
 5. REFERENCE GEOTECHNICAL REPORT FOR DRAINAGE SYSTEM AT PERIMETER WALLS AND BENEATH SLABS. REF. PLUMBING AND CIVIL DRAWINGS FOR EXTENTS.
 6. FIRE BLOCKING NOTES: PROVIDE & INSTALL FIRE BLOCKING VERTICALLY AT CEILINGS & FLOOR LEVELS. HORIZONTALLY AT INTERVALS NOT EXCEEDING 10'. AT ALL INTERCONNECTIONS BETWEEN CONCEALED VERTICAL & HORIZONTAL SPACE SUCH AS SOFFITS, DROP CEILINGS, & COVE CEILINGS. IN CONCEALED SPACES BETWEEN STAIR STRINGS AT THE TOP & BOTTOM OF THE RUN.
 7. ALL TRADES RESPONSIBLE FOR FIRE CAULKING THEIR PENETRATIONS THROUGH FIRE WALLS.
 8. ALL DOORS TO BE INSTALLED 6" FROM WALL TO HINGE SIDE OR CENTERED ON WALL, U.N.O.

- PLAN KEYNOTES** * [X] *
1. PROVIDE BLOCKING FOR TV- COORDINATE WITH TV LOCATIONS IN FURNITURE PLANS
 2. PROVIDE WATERPROOFING MEMBRANE ENTIRE SPACE & 6" VERTICAL @ WALLS.
 - 3.


1 FLOOR PLAN
SCALE: 1/8" = 1' 0"

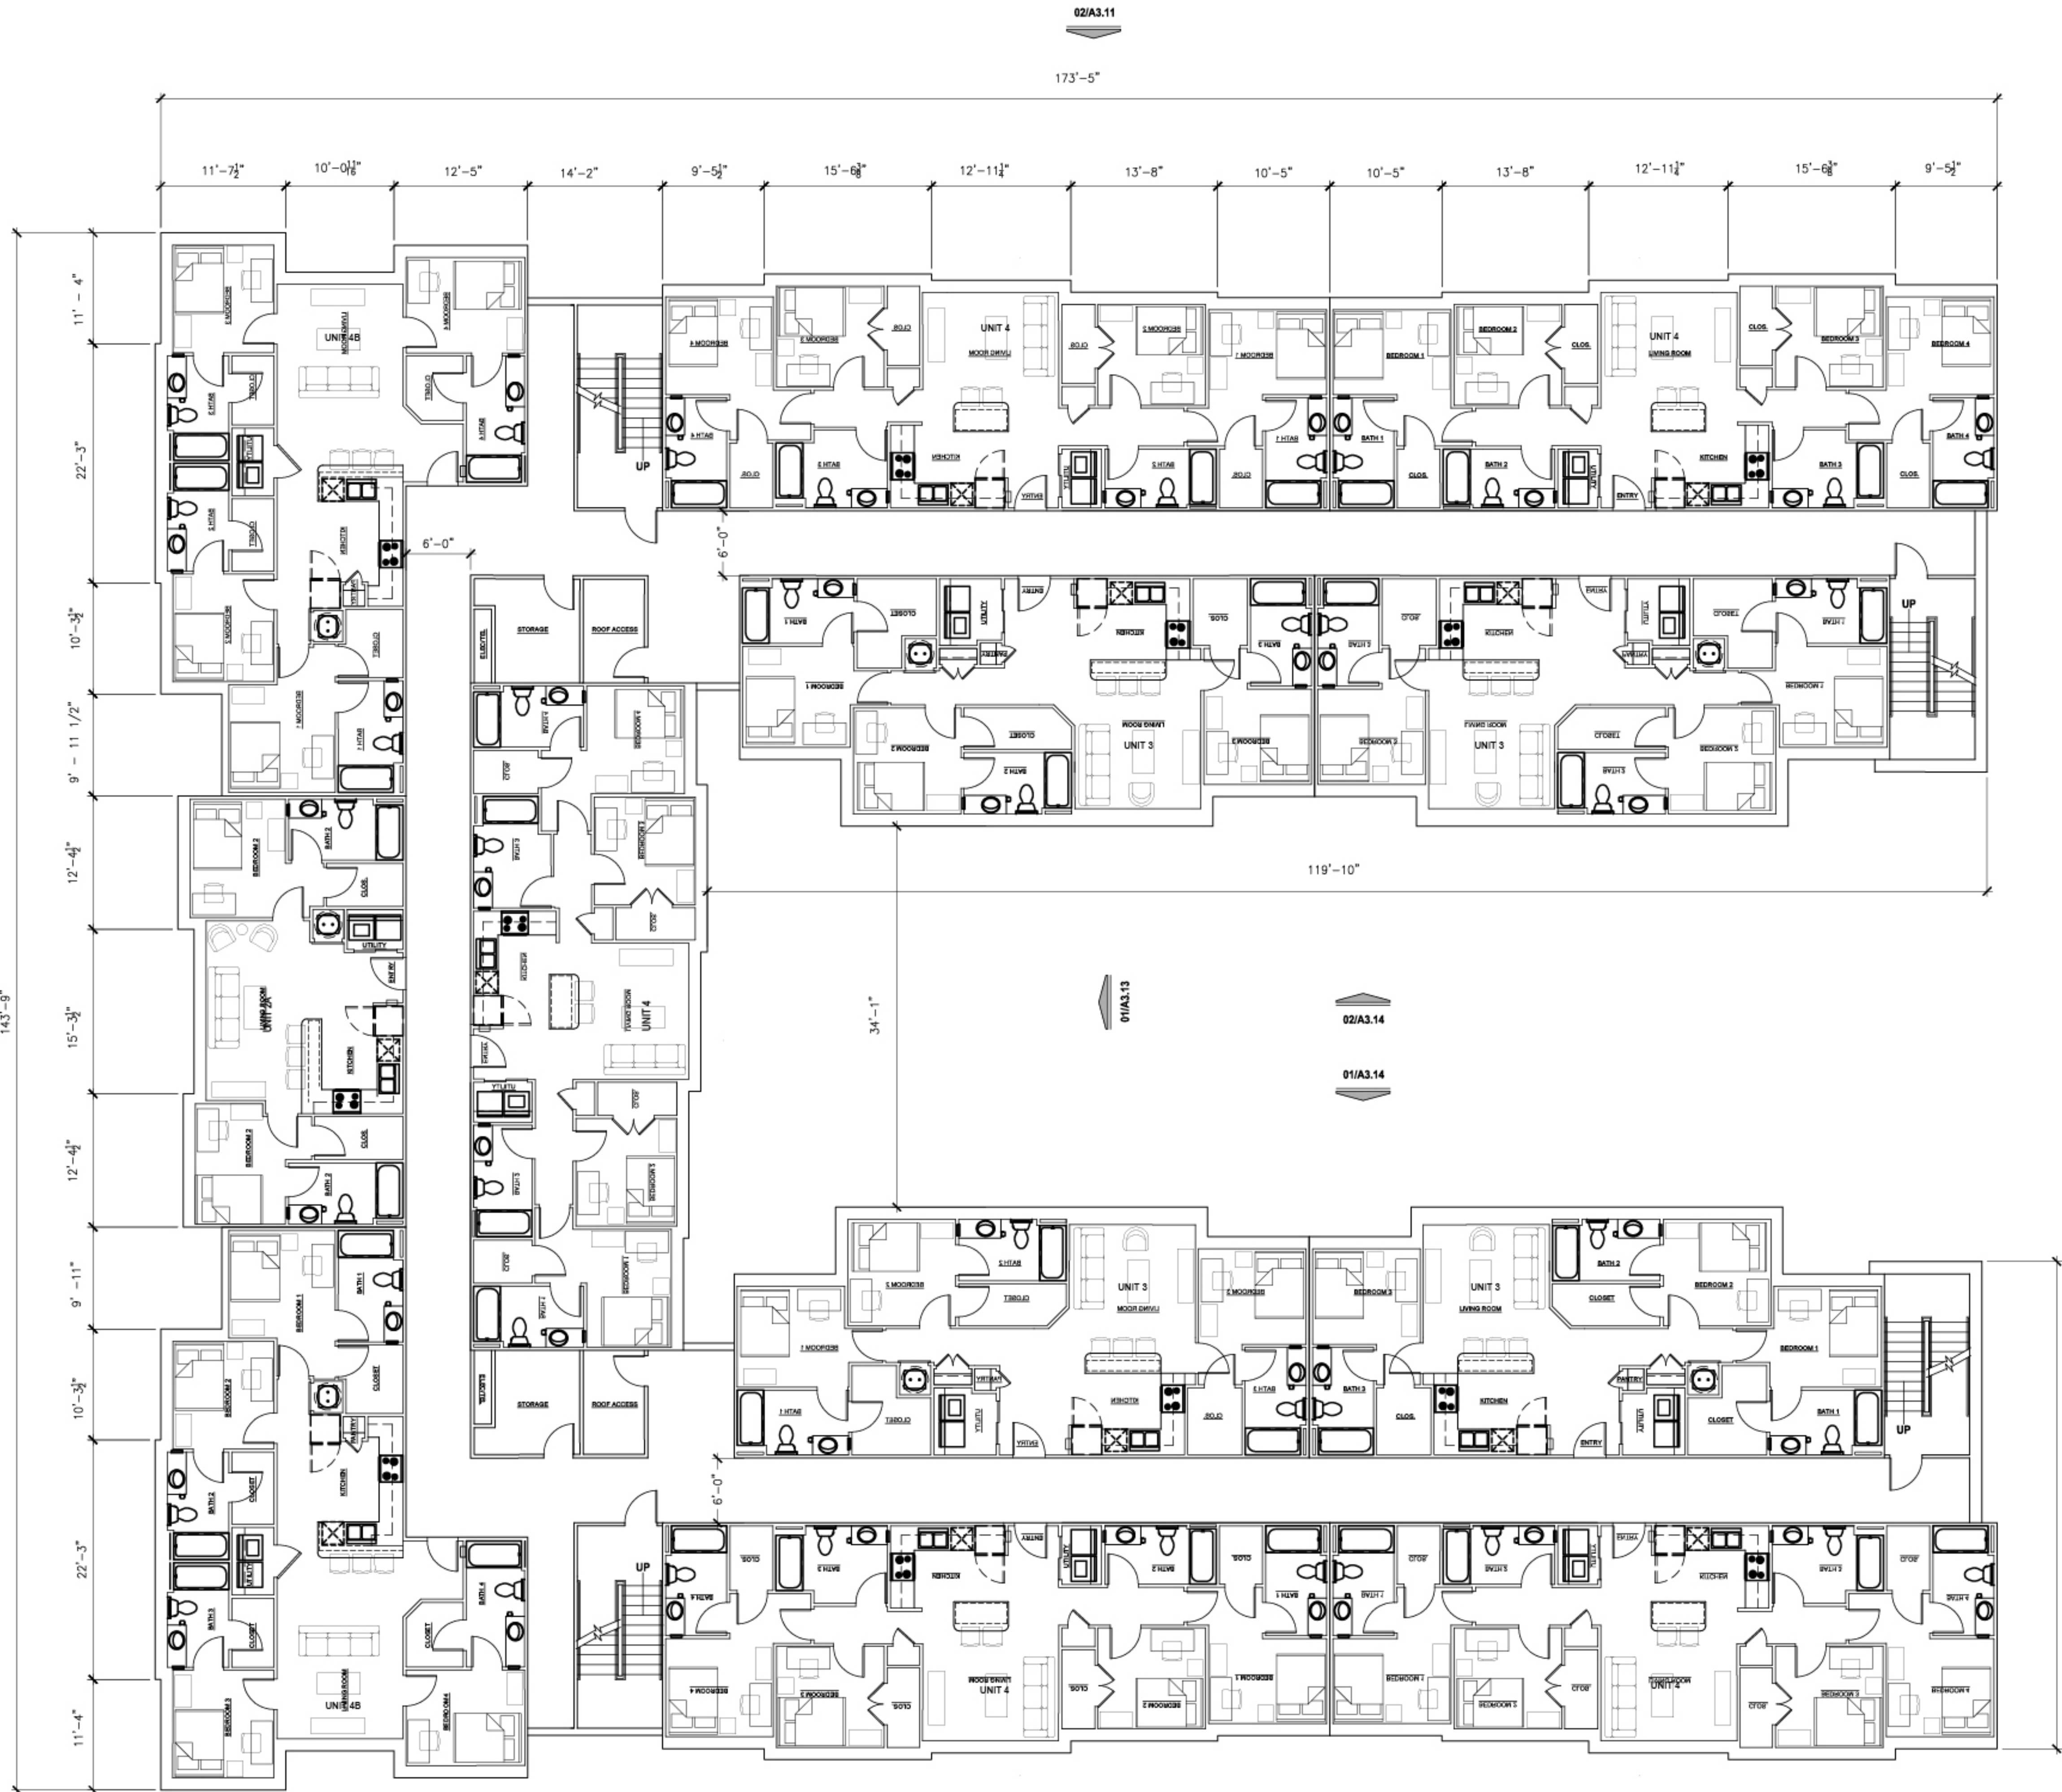

- GENERAL PLAN NOTES**
1. THE ARCHITECTURAL DRAWINGS SHOULD BE USED WITHIN THE CONJUNCTION WITH THE CIVIL, KITCHEN EQUIPMENT, STRUCTURAL, MECHANICAL, PLUMBING, ELECTRICAL DRAWINGS AND SPECIFICATIONS.
 2. ALL DIMENSIONS ARE TO THE FACE OF STUD, CENTER OF DOOR OR WINDOW, OR TO COLUMN GRID LINE UNLESS OTHERWISE NOTED. DIMENSIONS NOTED AS "CLEAR" ARE TO FACE OF FINISH SURFACE. DRAWINGS ARE NOT TO BE SCALED. CONTRACTOR IS TO VERIFY ALL DIMENSIONS PRIOR TO CONSTRUCTION AND NOTIFY ARCHITECT OF DISCREPANCIES.
 3. ALIGN GYPSUM BOARD ALONG A CONTINUOUS WALL WITH DIFFERENT WALL TYPES SO THAT THE GYPSUM BOARD LINES UP FLUSH.
 4. INSTALL ADDITIONAL BRACING AND BLOCKING IN WALLS AS REQUIRED FOR WALL HUNG SINKS, MILLWORK, WALL HUNG KITCHEN EQUIPMENT (COORDINATE WITH KITCHEN DRAWINGS), SIGNAGE, AV EQUIPMENT, OWNER PROVIDED EQUIPMENT, ETC.
 5. REFERENCE GEOTECHNICAL REPORT FOR DRAINAGE SYSTEM AT PERIMETER WALLS AND BENEATH SLABS. REF. PLUMBING AND CIVIL DRAWINGS FOR EXTENTS.
 6. FIRE BLOCKING NOTES: PROVIDE & INSTALL FIRE BLOCKING VERTICALLY AT CEILINGS & FLOOR LEVELS. HORIZONTALLY AT INTERVALS NOT EXCEEDING 10'. AT ALL INTERCONNECTIONS BETWEEN CONCEALED VERTICAL & HORIZONTAL SPACE SUCH AS SOFFITS, DROP CEILINGS, & COVE CEILINGS. IN CONCEALED SPACES BETWEEN STAIR STRINGERS AT THE TOP & BOTTOM OF THE RUN.
 7. ALL TRADES RESPONSIBLE FOR FIRE CAULKING THEIR PENETRATIONS THROUGH FIRE WALLS.
 8. ALL DOORS TO BE INSTALLED 6" FROM WALL TO HINGE SIDE OR CENTERED ON WALL, U.N.O.

- PLAN KEYNOTES** • [X] •
1. PROVIDE BLOCKING FOR TV- COORDINATE WITH TV LOCATIONS IN FURNITURE PLANS
 2. PROVIDE WATERPROOFING MEMBRANE ENTIRE SPACE & 6" VERTICAL @ WALLS.
 - 3.

1 FLOOR PLAN
SCALE: 1/8" = 1' 0"

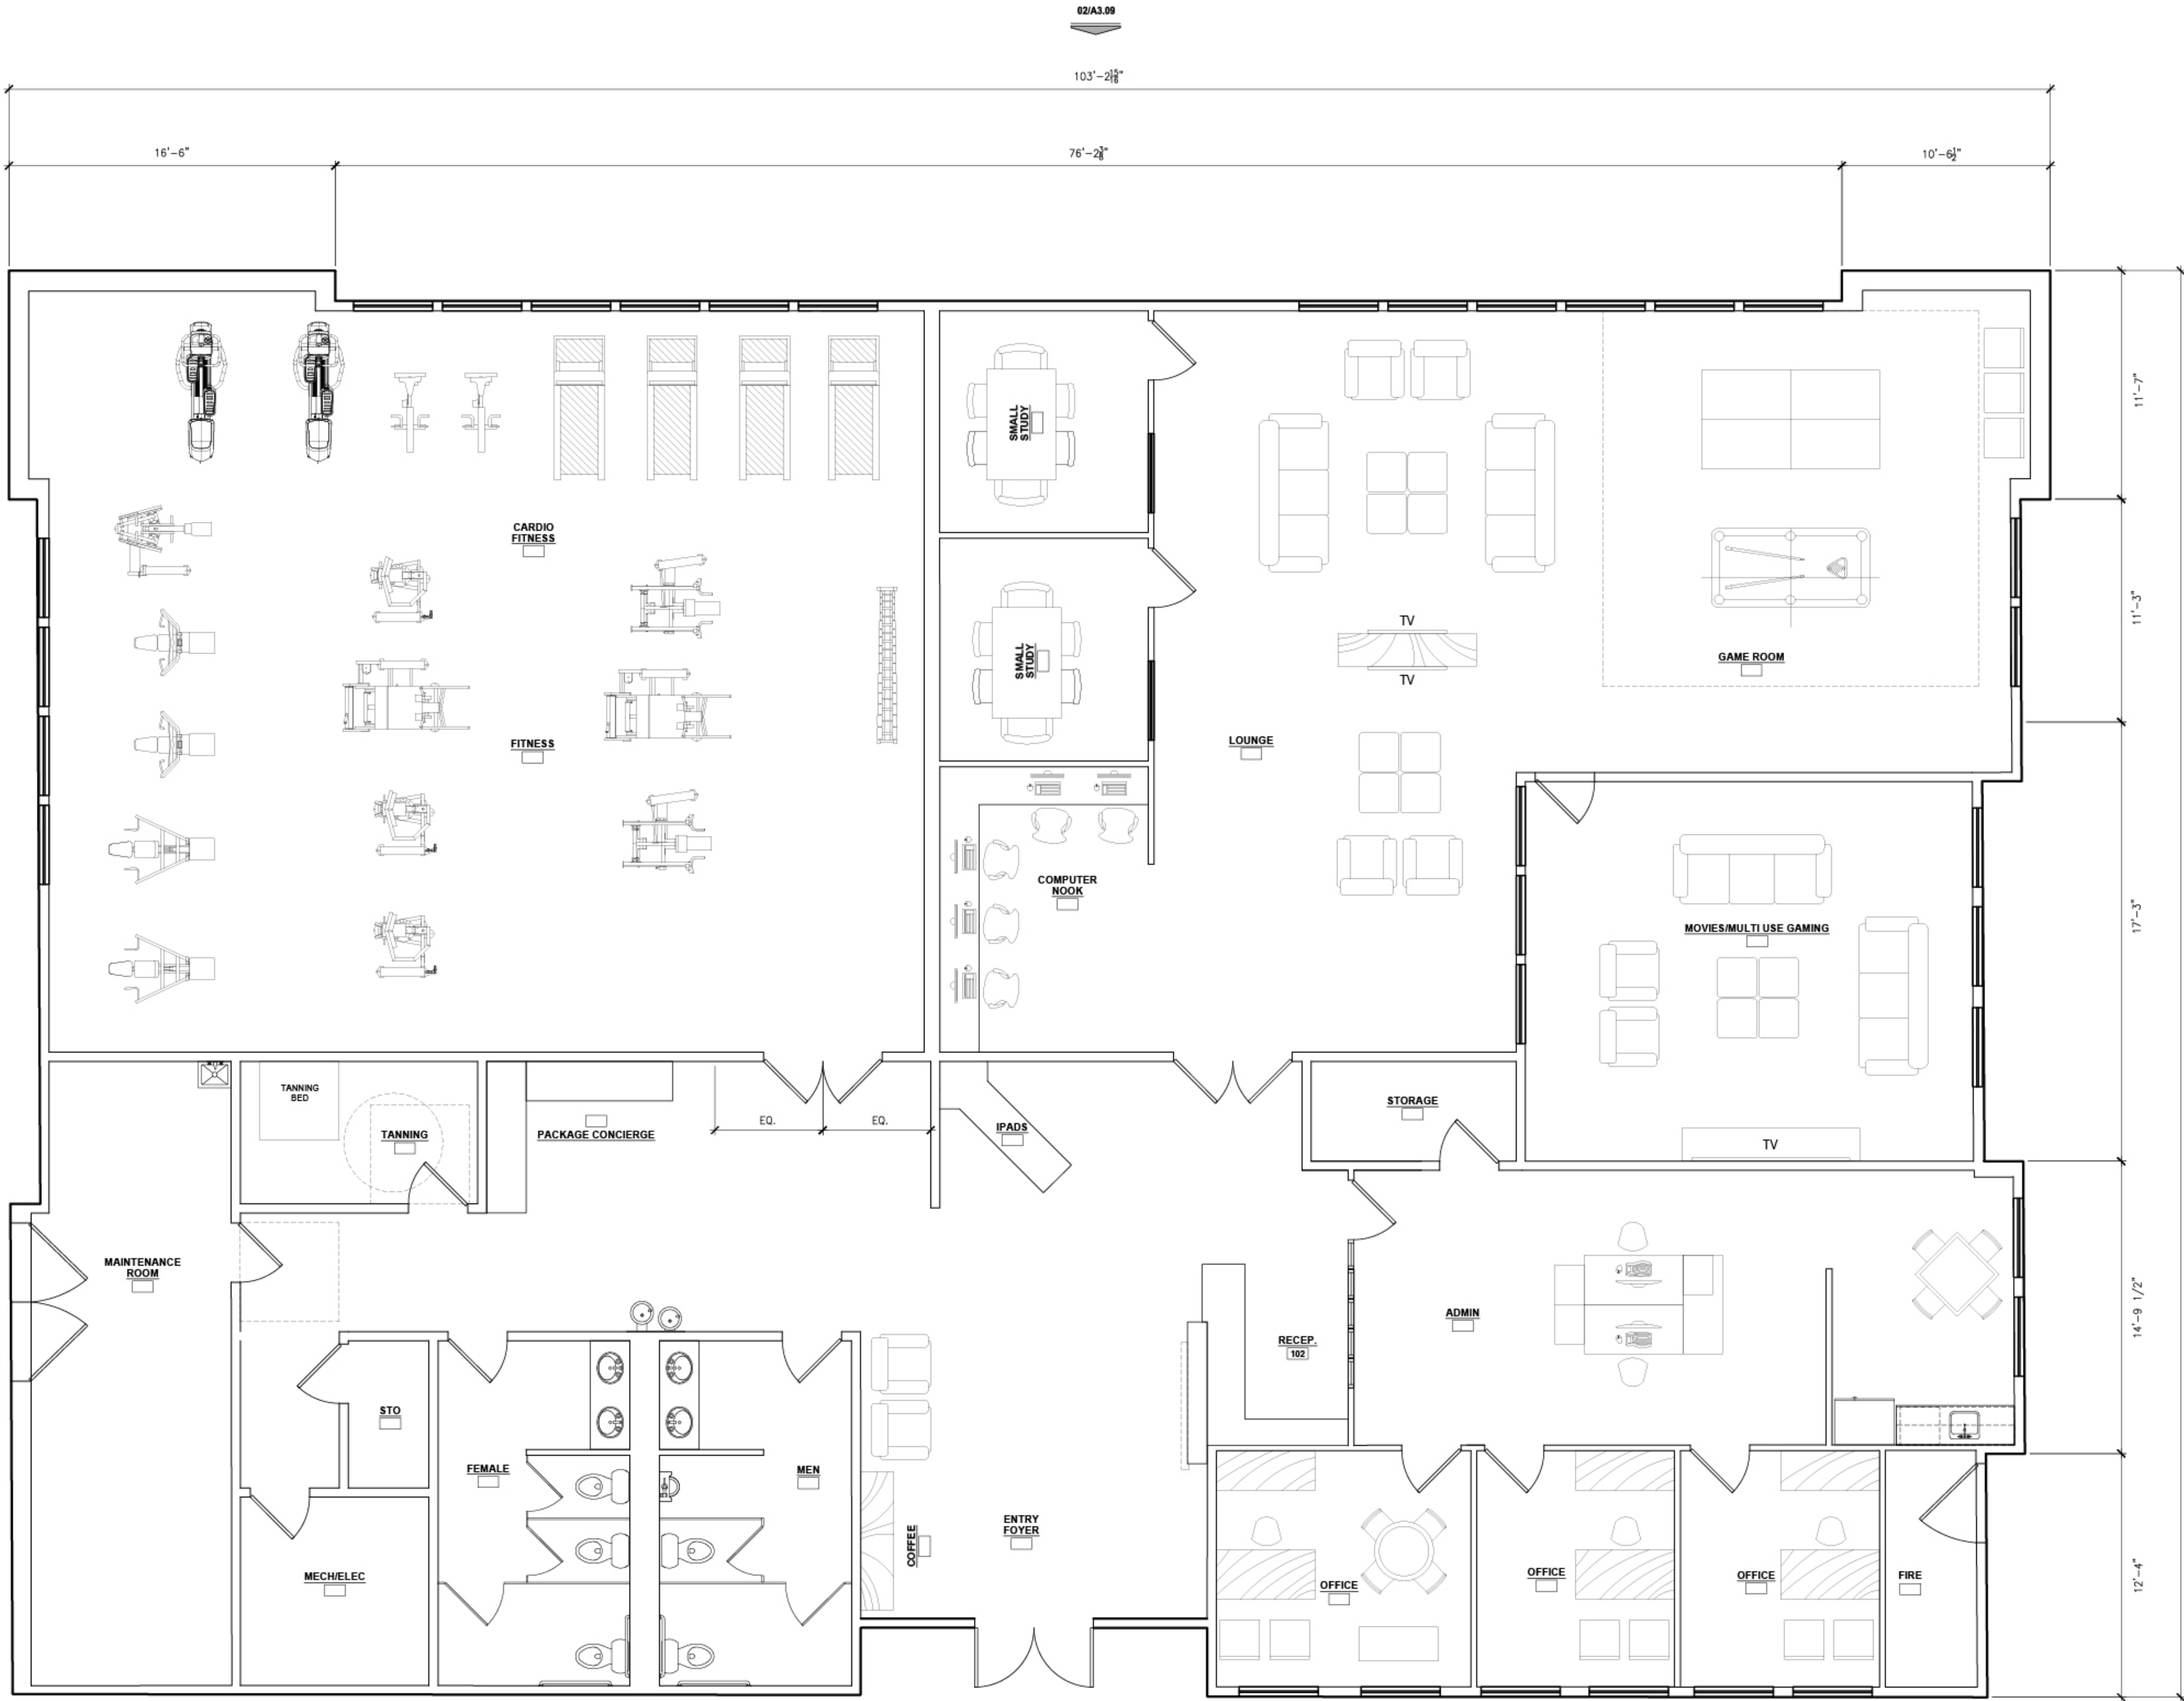

- GENERAL PLAN NOTES**
1. THE ARCHITECTURAL DRAWINGS SHOULD BE USED WITH/USED IN CONJUNCTION WITH THE CIVIL, KITCHEN EQUIPMENT, STRUCTURAL, MECHANICAL, PLUMBING, ELECTRICAL DRAWINGS AND SPECIFICATIONS.
 2. ALL DIMENSIONS ARE TO THE FACE OF STUD, CENTER OF DOOR OR WINDOW, OR TO COLUMN GRID LINE UNLESS OTHERWISE NOTED. DIMENSIONS NOTED AS "CLEAR" ARE TO FACE OF FINISH SURFACE. DRAWINGS ARE NOT TO BE SCALED. CONTRACTOR IS TO VERIFY ALL DIMENSIONS PRIOR TO CONSTRUCTION AND NOTIFY ARCHITECT OF DISCREPANCIES.
 3. ALIGN GYPSUM BOARD ALONG A CONTINUOUS WALL WITH DIFFERENT WALL TYPES SO THAT THE GYPSUM BOARD LINES UP FLUSH.
 4. INSTALL ADDITIONAL BRACING AND BLOCKING IN WALLS AS REQUIRED FOR WALL HUNG SINKS, MILLWORK, WALL HUNG KITCHEN EQUIPMENT (COORDINATE WITH KITCHEN DRAWINGS), SIGNAGE, A/V EQUIPMENT, OWNER PROVIDED EQUIPMENT, ETC.
 5. REFERENCE GEOTECHNICAL REPORT FOR DRAINAGE SYSTEM AT PERIMETER WALLS AND BENEATH SLAB. REF. PLUMBING AND CIVIL DRAWINGS FOR EXTENTS.
 6. FIRE BLOCKING NOTES: PROVIDE & INSTALL FIRE BLOCKING VERTICALLY AT CEILINGS & FLOOR LEVELS. HORIZONTALLY AT INTERVALS NOT EXCEEDING 10' AT ALL INTERCONNECTIONS BETWEEN CONCEALED VERTICAL & HORIZONTAL SPACE SUCH AS SOFFITS, DROP CEILINGS, & COVE CEILINGS. IN CONCEALED SPACES BETWEEN STAIR STRINGS AT THE TOP & BOTTOM OF THE RUN.
 7. ALL TRADES RESPONSIBLE FOR FIRE CAULKING THEIR PENETRATIONS THROUGH FIRE WALLS.
 8. ALL DOORS TO BE INSTALLED 6" FROM WALL TO HINGE SIDE OR CENTERED ON WALL, U.N.O.

- PLAN KEYNOTES** * [X] *
1. PROVIDE BLOCKING FOR TV- COORDINATE WITH TV LOCATIONS IN FURNITURE PLANS
 2. PROVIDE WATERPROOFING MEMBRANE ENTIRE SPACE & 6" VERTICAL @ WALLS.
 - 3.

ELEVATION LEGEND

- MODULAR MASONRY, COLOR TBD
- CEMENTITIOUS FIBER BOARD, LAPSIDING PATTERN
- FIBER CEMENT SHINGLE SIDING - PAINTED

ELEVATION FINISHES

- 1 CLAY BRICK MASONRY; COLOR TBD
- 2 CEMENTITIOUS FIBER BOARD, LAPSIDING PATTERN
- 3 CEMENTITIOUS FIBER BOARD, FLAT PANEL
- 4 COMPOSITE ROOF SHINGLES, COLOR TBD
- 5 PREFABRICATED ALUMINUM AWNING

ELEV. GENERAL NOTES

- A. UNLESS NOTED OTHERWISE, ALL CORNER BOARD, WINDOW CASING, AND DOOR CASING TRIM BOARDS ARE TO BE 1X6 FIBER CEMENT TRIM - PAINTED, U.N.O.
- B. PROVIDE PRE-FIN. ALUM. "Z" FLASHING AT ALL HORIZONTAL TRIM, DOOR HEADS & WINDOW HEADS AS REQUIRED.
- C. PRIME ALL CUT EDGES OF TRIM PRIOR TO INSTALLATION.
- D. REF. RCP FOR FIXTURE MOUNTING HEIGHTS.

ELEV. KEYNOTES " X "

- 1. COMPOSITE ROOF SHINGLES
- 2. STANDING SEAM METAL ROOF
- 3. PRE-FIN. ALUM. OGEE GUTTER & RECTANGULAR DOWNSPOUT. PROVIDE PRE-CAST CONC. SPLASH BLOCK @ EA. DOWN SPOUT.
- 4. LIGHT FIXTURE - REF. RCP AND ELECTRICAL DRAWINGS
- 5. FIBER CEMENT TRIM BOARD 1X6; PAINT AS SCHEDULED.

NOTE: KEYNOTE LIST OVERALL LIST. NOT ALL NOTES USED THIS SHEET.



OVERALL FACADE: 8,296 SF
MASONRY INCLUDING GLAZING: 6,614 SF
PERCENTAGE OF FACADE AS MASONRY: 80%

2 NORTH ELEVATION
SCALE: 1/16" = 1' 0"



OVERALL FACADE: 8,784 SF
MASONRY INCLUDING GLAZING: 6,022 SF
PERCENTAGE OF FACADE AS MASONRY: 68%

1 SOUTH ELEVATION
SCALE: 1/16" = 1' 0"





ELEVATION LEGEND	
	MODULAR MASONRY, COLOR TBD
	CEMENTITIOUS FIBER BOARD; LAPSIDING PATTERN
	FIBER CEMENT SHINGLE SIDING - PAINTED

ELEVATION FINISHES

- 1 CLAY BRICK MASONRY, COLOR TBD
- 2 CEMENTITIOUS FIBER BOARD; LAPSIDING PATTERN
- 3 CEMENTITIOUS FIBER BOARD; FLAT PANEL
- 4 COMPOSITE ROOF SHINGLES, COLOR TBD
- 5 PREFABRICATED ALUMINUM AWNING

ELEV. GENERAL NOTES

- A. UNLESS NOTED OTHERWISE, ALL CORNER BOARD, WINDOW CASING, AND DOOR CASING TRIM BOARDS ARE TO BE 1X6 FIBER CEMENT TRIM - PAINTED, U.N.O.
- B. PROVIDE PRE-FIN. ALUM. "Z" FLASHING AT ALL HORIZONTAL TRIM, DOOR HEADS & WINDOW HEADS AS REQUIRED.
- C. PRIME ALL CUT EDGES OF TRIM PRIOR TO INSTALLATION.
- D. REF. RCP FOR FIXTURE MOUNTING HEIGHTS.

ELEV. KEYNOTES " X "

1. COMPOSITE ROOF SHINGLES
2. STANDING SEAM METAL ROOF
3. PRE-FIN. ALUM. OGEE GUTTER & RECTANGULAR DOWNSPOUT. PROVIDE PRE-CAST CONC. SPLASH BLOCK @ EA. DOWN SPOUT.
4. LIGHT FIXTURE - REF. RCP AND ELECTRICAL DRAWINGS
5. FIBER CEMENT TRIM BOARD 1X6; PAINT AS SCHEDULED.

NOTE: KEYNOTE LIST OVERALL LIST. NOT ALL NOTES USED THIS SHEET.

OVERALL FACADE: 3,425 SF
MASONRY INCLUDING GLAZING: 3,061 SF
PERCENTAGE OF FACADE AS MASONRY: 89%

2 EAST ELEVATION
SCALE: 1/8" = 1' 0"
TRUE NORTH



- EL: 100'-0" GROUND FLOOR
- EL: 112'-0" SECOND FLOOR
- EL: 122'-8" THIRD FLOOR

OVERALL FACADE: 3,393 SF
MASONRY INCLUDING GLAZING: 3,047 SF
PERCENTAGE OF FACADE AS MASONRY: 89%

1 WEST ELEVATION
SCALE: 1/8" = 1' 0"
TRUE NORTH

ELEVATION LEGEND

- MODULAR MASONRY, COLOR TBD
- CEMENTITIOUS FIBER BOARD, LAPSIDING PATTERN
- FIBER CEMENT SHINGLE SIDING - PAINTED

ELEVATION FINISHES

- 1 CLAY BRICK MASONRY, COLOR TBD
- 2 CEMENTITIOUS FIBER BOARD, LAPSIDING PATTERN
- 3 CEMENTITIOUS FIBER BOARD, FLAT PANEL
- 4 COMPOSITE ROOF SHINGLES, COLOR TBD
- 5 PREFABRICATED ALUMINUM AWNING

ELEV. GENERAL NOTES

- A. UNLESS NOTED OTHERWISE, ALL CORNER BOARD, WINDOW CASING, AND DOOR CASING TRIM BOARDS ARE TO BE 1X6 FIBER CEMENT TRIM - PAINTED, U.N.O.
- B. PROVIDE PRE-FIN. ALUM. "Z" FLASHING AT ALL HORIZONTAL TRIM, DOOR HEADS & WINDOW HEADS AS REQUIRED.
- C. PRIME ALL CUT EDGES OF TRIM PRIOR TO INSTALLATION.
- D. REF. RCP FOR FIXTURE MOUNTING HEIGHTS.

ELEV. KEYNOTES " X "

- 1. COMPOSITE ROOF SHINGLES
- 2. STANDING SEAM METAL ROOF
- 3. PRE-FIN. ALUM. OGEE GUTTER & RECTANGULAR DOWNSPOUT. PROVIDE PRE-CAST CONC. SPLASH BLOCK @ EA. DOWN SPOUT.
- 4. LIGHT FIXTURE - REF. RCP AND ELECTRICAL DRAWINGS
- 5. FIBER CEMENT TRIM BOARD 1X6; PAINT AS SCHEDULED.

NOTE: KEYNOTE LIST OVERALL LIST. NOT ALL NOTES USED THIS SHEET.

ASPEN HEIGHTS AMES
AMES, IOWA

©2015 MERRIAM ASSOCIATES/ARCHITECTS, INC.
REVISIONS
PROJECT NUMBER
2015147
DATE
3/18/2016
SHEET NAME
BUILDINGS B
EXTERIOR ELEVATIONS
SHEET
A3.03




ELEVATION LEGEND	
	MODULAR MASONRY, COLOR TBD
	CEMENTITIOUS FIBER BOARD; LAPSIDING PATTERN
	FIBER CEMENT SHINGLE SIDING - PAINTED

ELEVATION FINISHES	
1	CLAY BRICK MASONRY, COLOR TBD
2	CEMENTITIOUS FIBER BOARD; LAPSIDING PATTERN
3	CEMENTITIOUS FIBER BOARD; FLAT PANEL
4	COMPOSITE ROOF SHINGLES, COLOR TBD
5	PREFABRICATED ALUMINUM AWNING

ELEV. GENERAL NOTES	
A.	UNLESS NOTED OTHERWISE, ALL CORNER BOARD, WINDOW CASING, AND DOOR CASING TRIM BOARDS ARE TO BE 1X6 FIBER CEMENT TRIM - PAINTED, U.N.O.
B.	PROVIDE PRE-FIN. ALUM. "Z" FLASHING AT ALL HORIZONTAL TRIM, DOOR HEADS & WINDOW HEADS AS REQUIRED.
C.	PRIME ALL CUT EDGES OF TRIM PRIOR TO INSTALLATION.
D.	REF. RCP FOR FIXTURE MOUNTING HEIGHTS.

ELEV. KEYNOTES " X "	
1.	COMPOSITE ROOF SHINGLES
2.	STANDING SEAM METAL ROOF
3.	PRE-FIN. ALUM. OGEE GUTTER & RECTANGULAR DOWNSPOUT. PROVIDE PRE-CAST CONC. SPLASH BLOCK @ EA. DOWN SPOUT.
4.	LIGHT FIXTURE - REF. RCP AND ELECTRICAL DRAWINGS
5.	FIBER CEMENT TRIM BOARD 1X6; PAINT AS SCHEDULED.
NOTE: KEYNOTE LIST OVERALL LIST. NOT ALL NOTES USED THIS SHEET.	

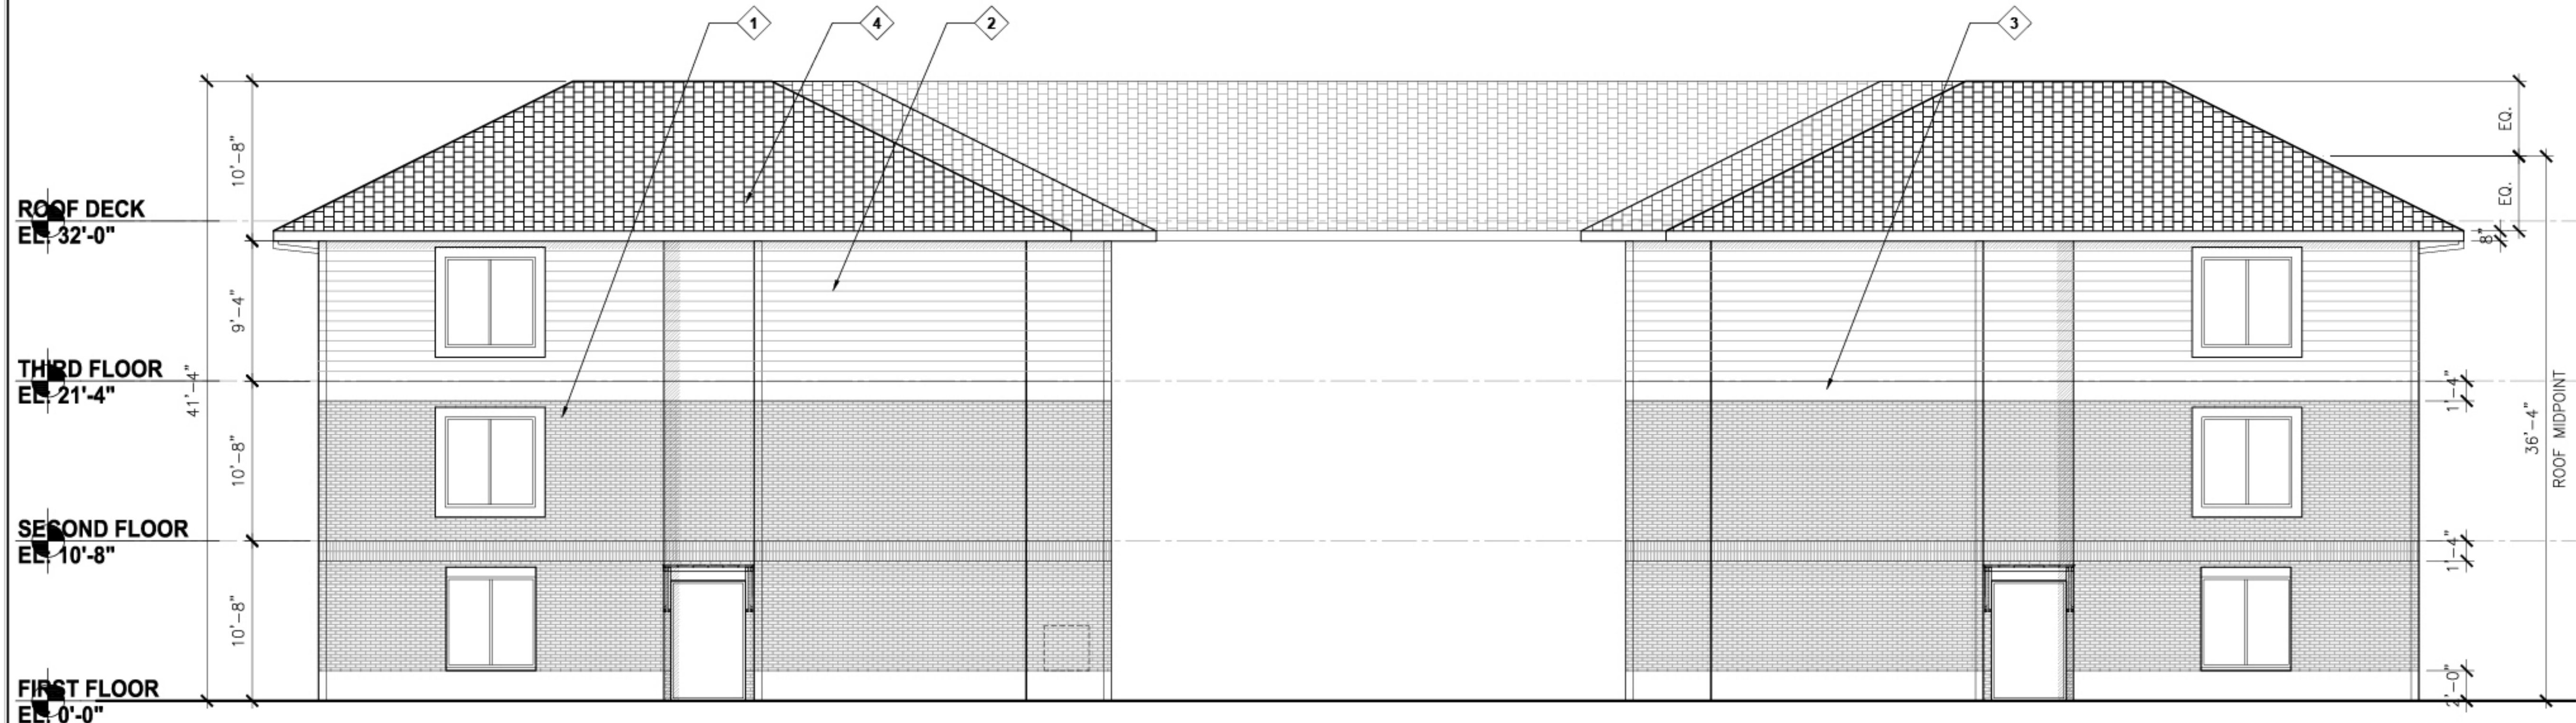

ROOF DECK
EL: 32'-0"

THIRD FLOOR
EL: 21'-4"

SECOND FLOOR
EL: 10'-8"

FIRST FLOOR
EL: 0'-0"

OVERALL FACADE: 3,254 SF
MASONRY INCLUDING GLAZING: 1,904 SF
PERCENTAGE OF FACADE AS MASONRY: 59%

2 WEST ELEVATION
SCALE: 1/8" = 1' 0"




THIRD FLOOR
EL: 21'-4"

SECOND FLOOR
EL: 10'-8"

FIRST FLOOR
EL: 0'-0"

OVERALL FACADE: 4,417 SF
MASONRY INCLUDING GLAZING: 3,532 SF
PERCENTAGE OF FACADE AS MASONRY: 80%

1 EAST ELEVATION
SCALE: 1/8" = 1' 0"

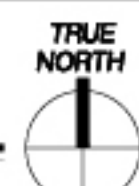

ASPEN HEIGHTS AMES
AMES, IOWA

ELEVATION LEGEND

	MODULAR MASONRY, COLOR TBD
	CEMENTITIOUS FIBER BOARD; LAPSING PATTERN
	FIBER CEMENT SHINGLE SIDING - PAINTED

ELEVATION FINISHES

- 1 CLAY BRICK MASONRY; COLOR TBD
- 2 CEMENTITIOUS FIBER BOARD; LAPSING PATTERN
- 3 CEMENTITIOUS FIBER BOARD; FLAT PANEL
- 4 COMPOSITE ROOF SHINGLES, COLOR TBD
- 5 PREFABRICATED ALUMINUM AWNING

ELEV. GENERAL NOTES

- A. UNLESS NOTED OTHERWISE, ALL CORNER BOARD, WINDOW CASING, AND DOOR CASING TRIM BOARDS ARE TO BE 1X6 FIBER CEMENT TRIM - PAINTED, U.N.O.
- B. PROVIDE PRE-FIN. ALUM. 'Z' FLASHING AT ALL HORIZONTAL TRIM, DOOR HEADS & WINDOW HEADS AS REQUIRED.
- C. PRIME ALL CUT EDGES OF TRIM PRIOR TO INSTALLATION.
- D. REF. RCP FOR FIXTURE MOUNTING HEIGHTS.

ELEV. KEYNOTES " X "

- 1. COMPOSITE ROOF SHINGLES
- 2. STANDING SEAM METAL ROOF
- 3. PRE-FIN. ALUM. OGEE GUTTER & RECTANGULAR DOWNSPOUT. PROVIDE PRE-CAST CONC. SPLASH BLOCK @ EA. DOWN SPOUT.
- 4. LIGHT FIXTURE - REF. RCP AND ELECTRICAL DRAWINGS
- 5. FIBER CEMENT TRIM BOARD 1X6, PAINT AS SCHEDULED.


NOTE: KEYNOTE LIST OVERALL LIST. NOT ALL NOTES USED THIS SHEET.

ASPEN HEIGHTS AMES
AMES, IOWA



OVERALL FACADE: 1,996 SF
MASONRY INCLUDING GLAZING: 1,555 SF
PERCENTAGE OF FACADE AS MASONRY: 77%

3 COURTYARD WEST ELEVATION
SCALE: 1/8" = 1' 0"

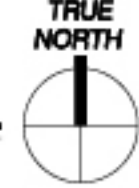

PROJECT NUMBER	2015147
DATE	3/18/2016
DRAWN BY	
CHECKED BY	
PROJECT NAME	BUILDINGS B EXTERIOR ELEVATIONS

ELEVATION LEGEND

- MODULAR MASONRY, COLOR TBD
- CEMENTITIOUS FIBER BOARD, LAPSIDING PATTERN
- FIBER CEMENT SHINGLE SIDING - PAINTED

ELEVATION FINISHES

- 1 CLAY BRICK MASONRY, COLOR TBD
- 2 CEMENTITIOUS FIBER BOARD, LAPSIDING PATTERN
- 3 CEMENTITIOUS FIBER BOARD, FLAT PANEL
- 4 COMPOSITE ROOF SHINGLES, COLOR TBD
- 5 PREFABRICATED ALUMINUM AWNING

ELEV. GENERAL NOTES


- A. UNLESS NOTED OTHERWISE, ALL CORNER BOARD, WINDOW CASING, AND DOOR CASING TRIM BOARDS ARE TO BE 1X6 FIBER CEMENT TRIM - PAINTED, U.N.O.
- B. PROVIDE PRE-FIN. ALUM. "Z" FLASHING AT ALL HORIZONTAL TRIM, DOOR HEADS & WINDOW HEADS AS REQUIRED.
- C. PRIME ALL CUT EDGES OF TRIM PRIOR TO INSTALLATION.
- D. REF. RCP FOR FIXTURE MOUNTING HEIGHTS.

ELEV. KEYNOTES " X "

- 1. COMPOSITE ROOF SHINGLES
- 2. STANDING SEAM METAL ROOF
- 3. PRE-FIN. ALUM. OGEE GUTTER & RECTANGULAR DOWNSPOUT. PROVIDE PRE-CAST CONC. SPLASH BLOCK @ EA. DOWN SPOUT.
- 4. LIGHT FIXTURE - REF. RCP AND ELECTRICAL DRAWINGS
- 5. FIBER CEMENT TRIM BOARD 1X6; PAINT AS SCHEDULED.


NOTE: KEYNOTE LIST OVERALL LIST. NOT ALL NOTES USED THIS SHEET.

ASPEN HEIGHTS AMES
AMES, IOWA

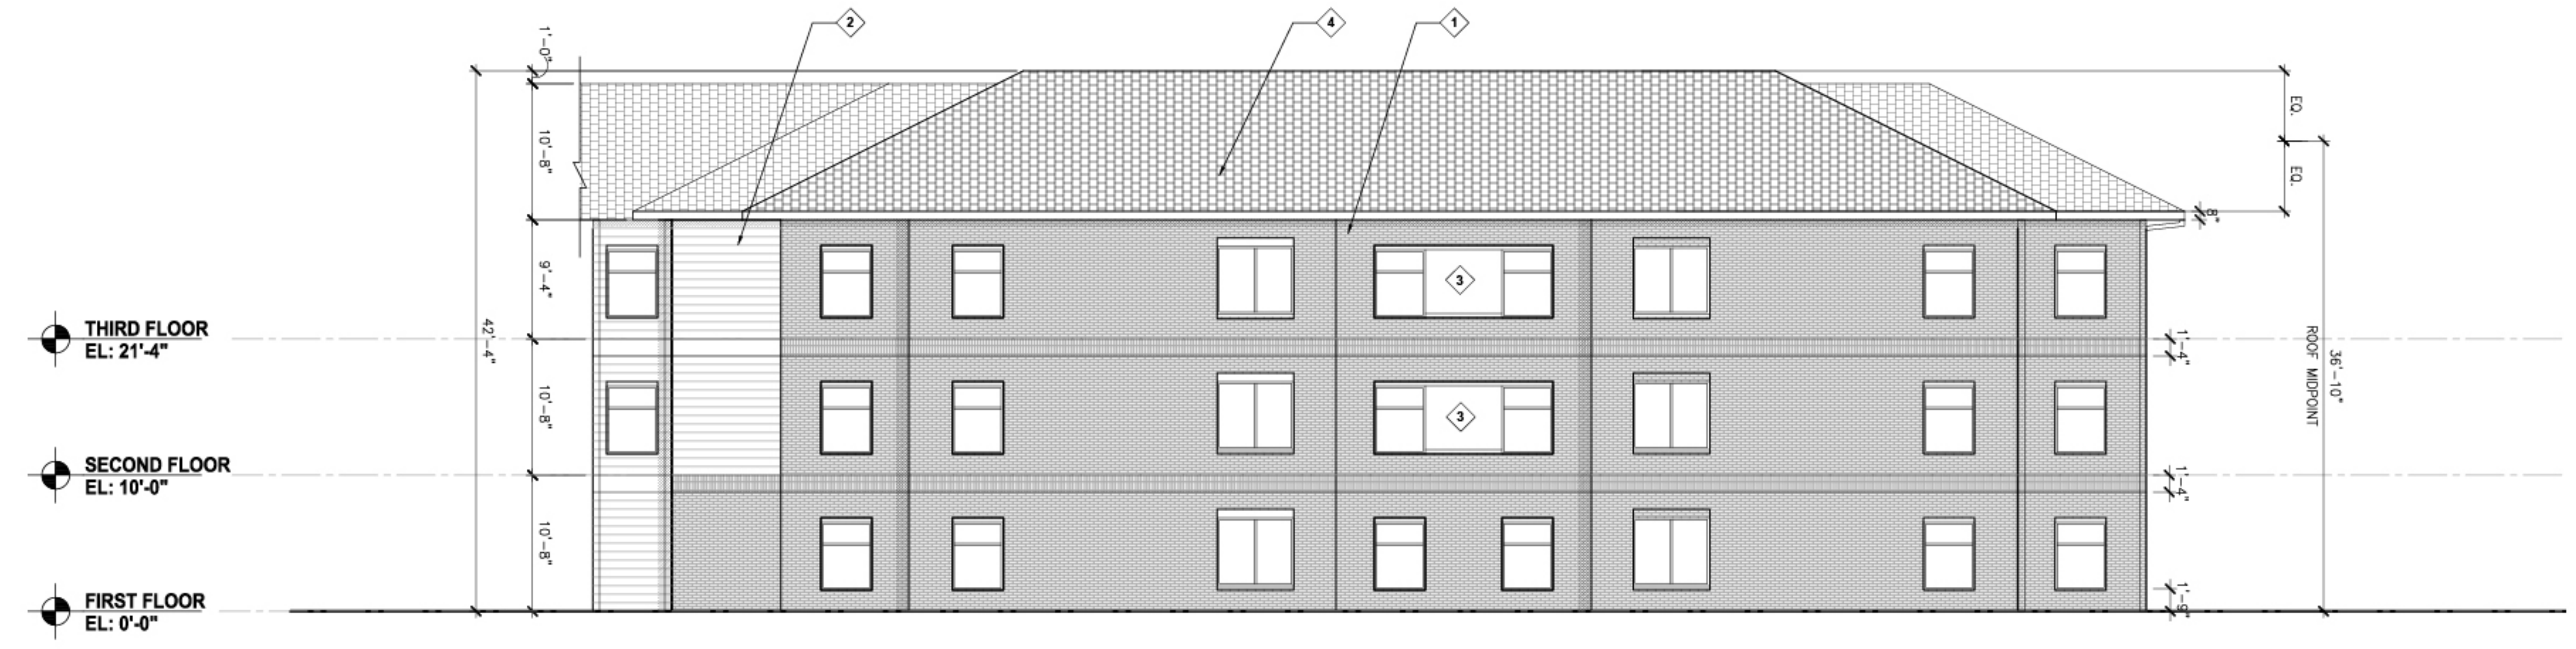


OVERALL FACADE: 3,729 SF
MASONRY INCLUDING GLAZING: 3,364 SF
PERCENTAGE OF FACADE AS MASONRY: 90%

2 COURTYARD NORTH ELEVATION
SCALE: 1/8" = 1' 0"

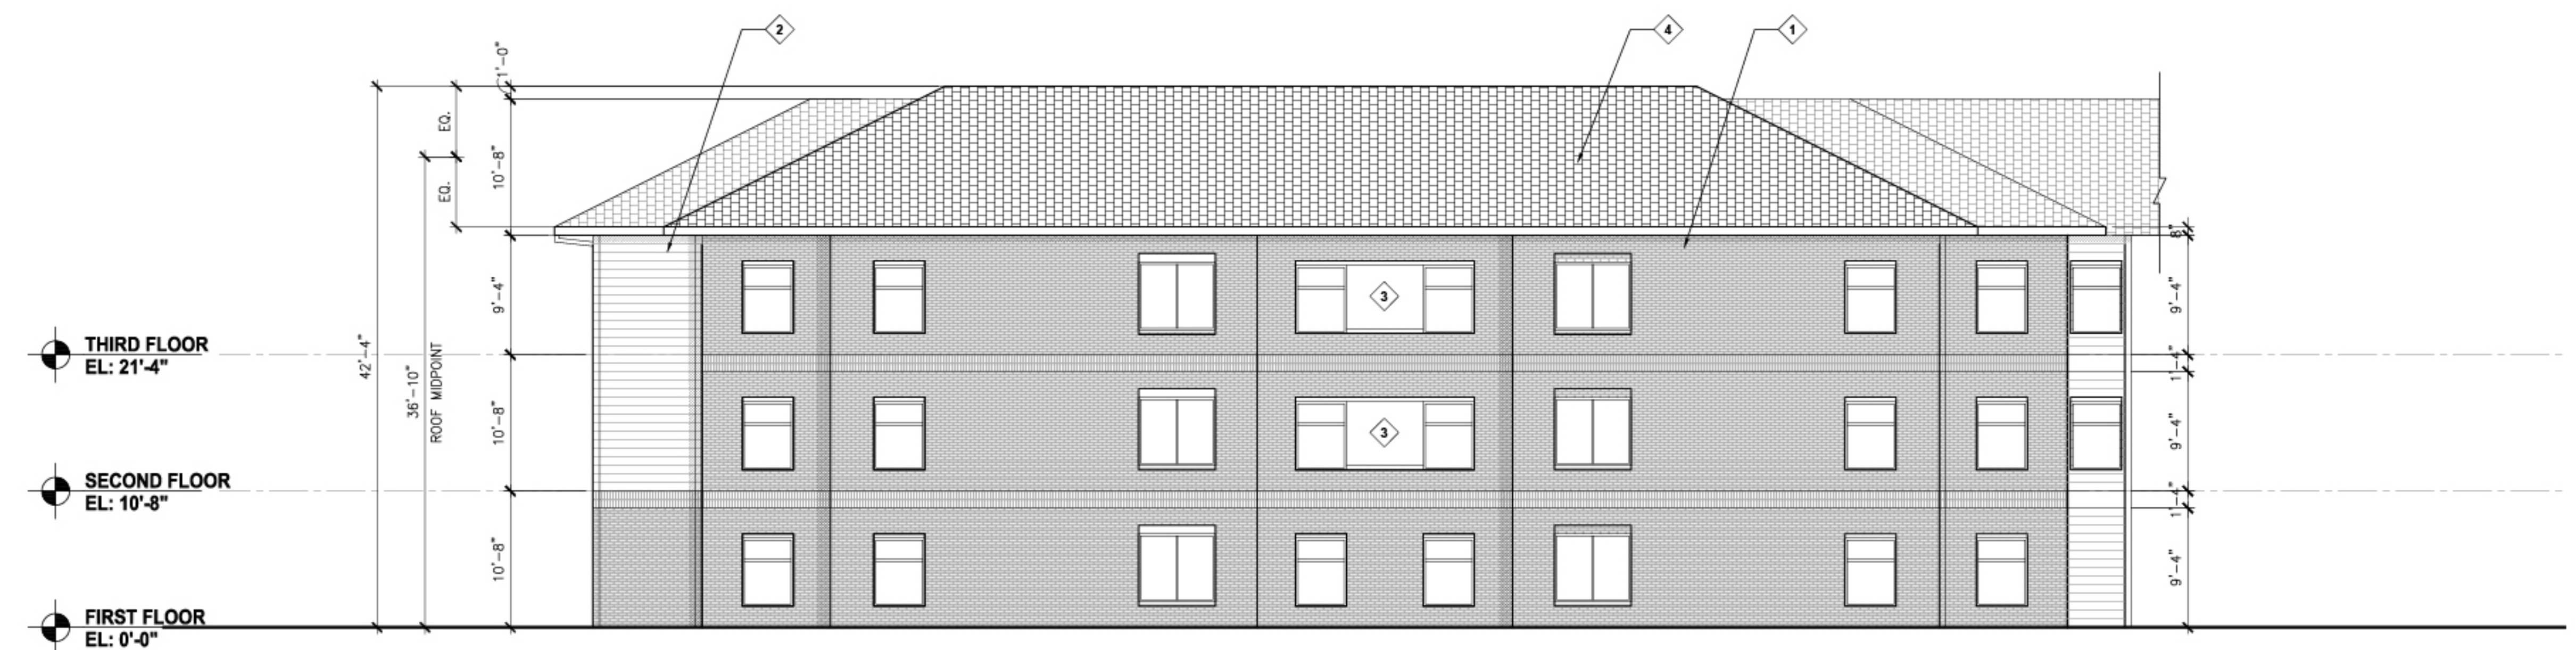

OVERALL FACADE: 3,729 SF
MASONRY INCLUDING GLAZING: 3,364 SF
PERCENTAGE OF FACADE AS MASONRY: 90%

1 COURTYARD SOUTH ELEVATION
SCALE: 1/8" = 1' 0"

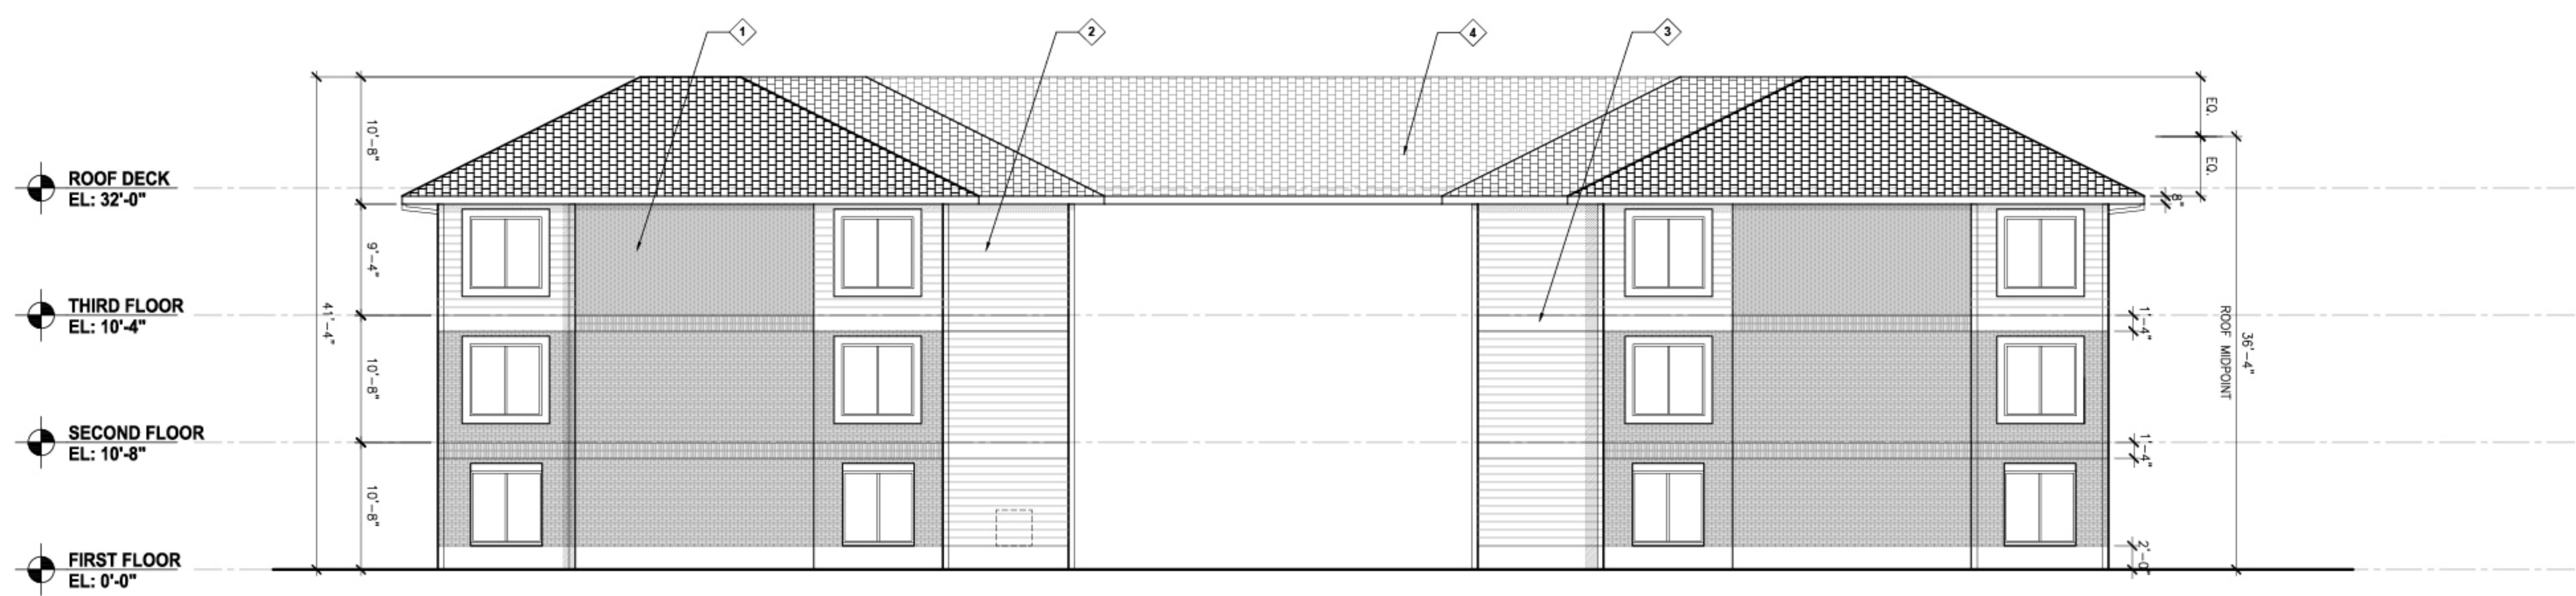

OVERALL FACADE: 3,274 SF
MASONRY INCLUDING GLAZING: 2,946 SF
PERCENTAGE OF FACADE AS MASONRY: 89%

2 NORTH ELEVATION
SCALE: 1/8" = 1' 0"

ELEVATION LEGEND

MODULAR MASONRY, COLOR TBD

CEMENTITIOUS FIBER BOARD, LAPSIDING PATTERN

FIBER CEMENT SHINGLE SIDING - PAINTED

ELEVATION FINISHES

1 CLAY BRICK MASONRY, COLOR TBD

2 CEMENTITIOUS FIBER BOARD, LAPSIDING PATTERN

3 CEMENTITIOUS FIBER BOARD, FLAT PANEL

4 COMPOSITE ROOF SHINGLES, COLOR TBD

5 PREFABRICATED ALUMINUM AWNING

SF = 79%, 94%
2,946 SF
3,274 SF

ELEV. GENERAL NOTES

A. UNLESS NOTED OTHERWISE, ALL CORNER BOARD, WINDOW SILLING, AND DOOR CASING TRIM BOARDS ARE TO BE 1X6 FIBER CEMENT TRIM - PAINTED, U.N.O.

B. PROVIDE PRE-FIN. ALUM. "Z" FLASHING AT ALL HORIZONTAL TRIM, DOOR HEADS & WINDOW HEADS AS REQUIRED.

C. PRIME ALL CUT EDGES OF TRIM PRIOR TO INSTALLATION.

D. REF. RCP FOR FIXTURE MOUNTING HEIGHTS.

ELEV. KEYNOTES " X "

1. COMPOSITE ROOF SHINGLES

2. STANDING SEAM METAL ROOF

3. PRE-FIN. ALUM. OGEE GUTTER & RECTANGULAR DOWNSPOUT. PROVIDE PRE-CAST CONC. SPLASH BLOCK @ EA. DOWN SPOUT.

4. LIGHT FIXTURE - REF. RCP AND ELECTRICAL DRAWINGS

5. FIBER CEMENT TRIM BOARD 1X6; PAINT AS SCHEDULED.

NOTE: KEYNOTE LIST OVERALL LIST. NOT ALL NOTES USED THIS SHEET.





OVERALL FACADE: 4,505 SF
MASONRY INCLUDING GLAZING: 2,932 SF
PERCENTAGE OF FACADE AS MASONRY: 65%

1 SOUTH ELEVATION
SCALE: 1/8" = 1' 0"

ASPEN HEIGHTS AMES
AMES, IOWA

ELEVATION LEGEND

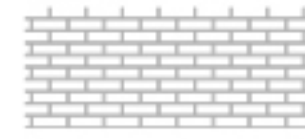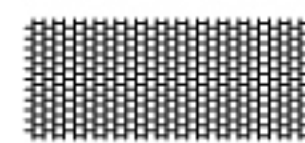	MODULAR MASONRY, COLOR TBD
	CEMENTITIOUS FIBER BOARD, LAPSIDING PATTERN
	FIBER CEMENT SHINGLE SIDING - PAINTED

ELEVATION FINISHES

- 1 CLAY BRICK MASONRY, COLOR TBD
- 2 CEMENTITIOUS FIBER BOARD, LAPSIDING PATTERN
- 3 CEMENTITIOUS FIBER BOARD, FLAT PANEL
- 4 COMPOSITE ROOF SHINGLES, COLOR TBD
- 5 PREFABRICATED ALUMINUM AWNING

ELEV. GENERAL NOTES

- A. UNLESS NOTED OTHERWISE, ALL CORNER BOARD, WINDOW CASING, AND DOOR CASING TRIM BOARDS ARE TO BE 1X6 FIBER CEMENT TRIM - PAINTED, U.N.O.
- B. PROVIDE PRE-FIN. ALUM. "Z" FLASHING AT ALL HORIZONTAL TRIM, DOOR HEADS & WINDOW HEADS AS REQUIRED.
- C. PRIME ALL CUT EDGES OF TRIM PRIOR TO INSTALLATION.
- D. REF. RCP FOR FIXTURE MOUNTING HEIGHTS.

ELEV. KEYNOTES " X "

- 1. COMPOSITE ROOF SHINGLES
- 2. STANDING SEAM METAL ROOF
- 3. PRE-FIN. ALUM. OGEE GUTTER & RECTANGULAR DOWNSPOUT. PROVIDE PRE-CAST CONC. SPLASH BLOCK @ EA. DOWN SPOUT.
- 4. LIGHT FIXTURE - REF. RCP AND ELECTRICAL DRAWINGS
- 5. FIBER CEMENT TRIM BOARD 1X6, PAINT AS SCHEDULED.

NOTE: KEYNOTE LIST OVERALL LIST. NOT ALL NOTES USED THIS SHEET.

ASPEN HEIGHTS AMES

AMES, IOWA

© 2016 MERRIMAN ASSOCIATES/ARCHITECTS, INC.
REVISIONS

PROJECT NUMBER
2015147

DATE:
3/18/2016

SHEET NAME:
BUILDING C
EXTERIOR ELEVATIONS


SHEET:

A3.08



OVERALL FACADE: 1,996 SF
MASONRY INCLUDING GLAZING: 1,555 SF
PERCENTAGE OF FACADE AS MASONRY: 77%

3 COURTYARD NORTH ELEVATION
SCALE: 1/8" = 1' 0"

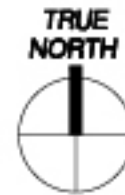

ELEVATION LEGEND

- MODULAR MASONRY, COLOR TBD
- CEMENTITIOUS FIBER BOARD, LAPSIDING PATTERN
- FIBER CEMENT SHINGLE SIDING - PAINTED

ELEVATION FINISHES

- 1 CLAY BRICK MASONRY; COLOR TBD
- 2 CEMENTITIOUS FIBER BOARD; LAPSIDING PATTERN
- 3 CEMENTITIOUS FIBER BOARD; FLAT PANEL
- 4 COMPOSITE ROOF SHINGLES, COLOR TBD
- 5 PREFABRICATED ALUMINUM AWNING

ELEV. GENERAL NOTES

- A. UNLESS NOTED OTHERWISE, ALL CORNER BOARD, WINDOW CASING, AND DOOR CASING TRIM BOARDS ARE TO BE 1X6 FIBER CEMENT TRIM - PAINTED, U.N.O.
- B. PROVIDE PRE-FIN. ALUM. "Z" FLASHING AT ALL HORIZONTAL TRIM, DOOR HEADS & WINDOW HEADS AS REQUIRED.
- C. PRIME ALL CUT EDGES OF TRIM PRIOR TO INSTALLATION.
- D. REF. RCP FOR FIXTURE MOUNTING HEIGHTS.

ELEV. KEYNOTES " X "


- 1. COMPOSITE ROOF SHINGLES
- 2. STANDING SEAM METAL ROOF
- 3. PRE-FIN. ALUM. OGEE GUTTER & RECTANGULAR DOWNSPOUT. PROVIDE PRE-CAST CONC. SPLASH BLOCK @ EA. DOWN SPOUT.
- 4. LIGHT FIXTURE - REF. RCP AND ELECTRICAL DRAWINGS
- 5. FIBER CEMENT TRIM BOARD 1X6; PAINT AS SCHEDULED.

NOTE: KEYNOTE LIST OVERALL LIST. NOT ALL NOTES USED THIS SHEET.



OVERALL FACADE: 4,422 SF
MASONRY INCLUDING GLAZING: 2,324 SF
PERCENTAGE OF FACADE AS MASONRY: 52%

2 EAST ELEVATION
SCALE: 1/8" = 1' 0"

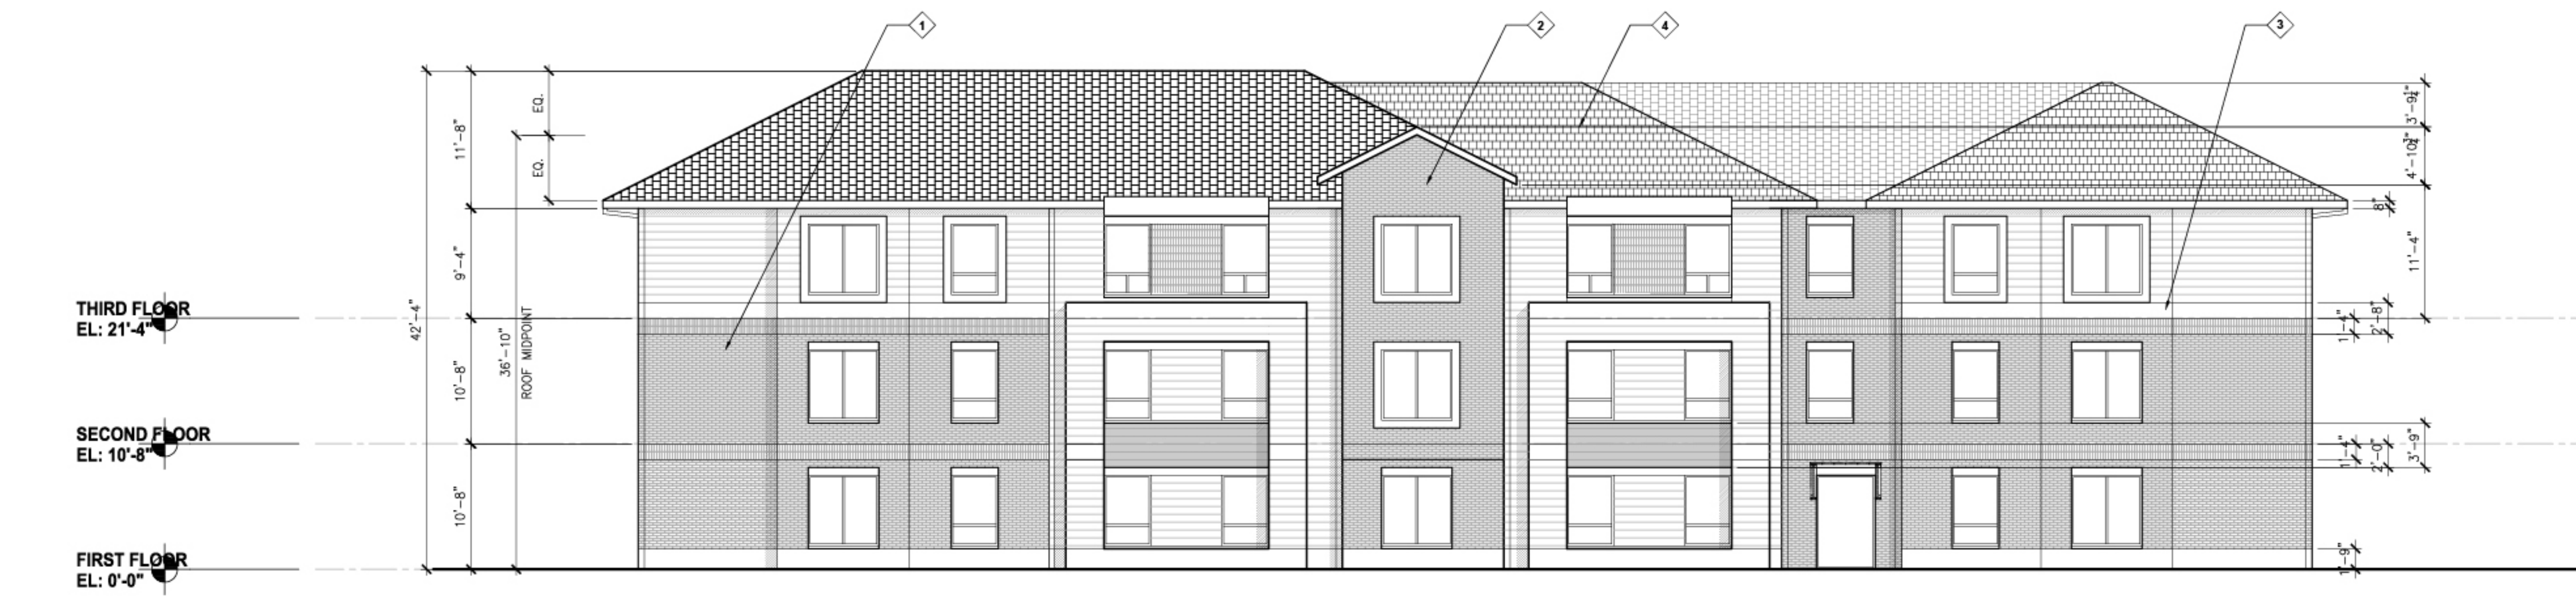

OVERALL FACADE: 4,422 SF
MASONRY INCLUDING GLAZING: 2,324 SF
PERCENTAGE OF FACADE AS MASONRY: 52%

1 WEST ELEVATION
SCALE: 1/8" = 1' 0"

ELEVATION LEGEND

MODULAR MASONRY, COLOR TBD

CEMENTITIOUS FIBER BOARD; LAPSIDING PATTERN

FIBER CEMENT SHINGLE SIDING - PAINTED

ELEVATION FINISHES

1

CLAY BRICK MASONRY, COLOR TBD

2

CEMENTITIOUS FIBER BOARD; LAPSIDING PATTERN

3

CEMENTITIOUS FIBER BOARD; FLAT PANEL

4

COMPOSITE ROOF SHINGLES, COLOR TBD

5

PREFABRICATED ALUMINUM AWNING

ELEV. GENERAL NOTES

A.

UNLESS NOTED OTHERWISE, ALL CORNER BOARD, WINDOW CASING, AND DOOR CASING TRIM BOARDS ARE TO BE 1X6 FIBER CEMENT TRIM - PAINTED, U.N.O.

B.

PROVIDE PRE-FIN. ALUM. "Z" FLASHING AT ALL HORIZONTAL TRIM, DOOR HEADS & WINDOW HEADS AS REQUIRED.

C.

PRIME ALL CUT EDGES OF TRIM PRIOR TO INSTALLATION.

D.

REF. RCP FOR FIXTURE MOUNTING HEIGHTS.

ELEV. KEYNOTES " X "

1.

COMPOSITE ROOF SHINGLES

2.

STANDING SEAM METAL ROOF

3.

PRE-FIN. ALUM. OGEE GUTTER & RECTANGULAR DOWNSPOUT. PROVIDE PRE-CAST CONC. SPLASH BLOCK @ EA. DOWN SPOUT.

4.


LIGHT FIXTURE - REF. RCP AND ELECTRICAL DRAWINGS

5.

FIBER CEMENT TRIM BOARD 1X6; PAINT AS SCHEDULED.


NOTE:

KEYNOTE LIST OVERALL LIST. NOT ALL NOTES USED THIS SHEET.

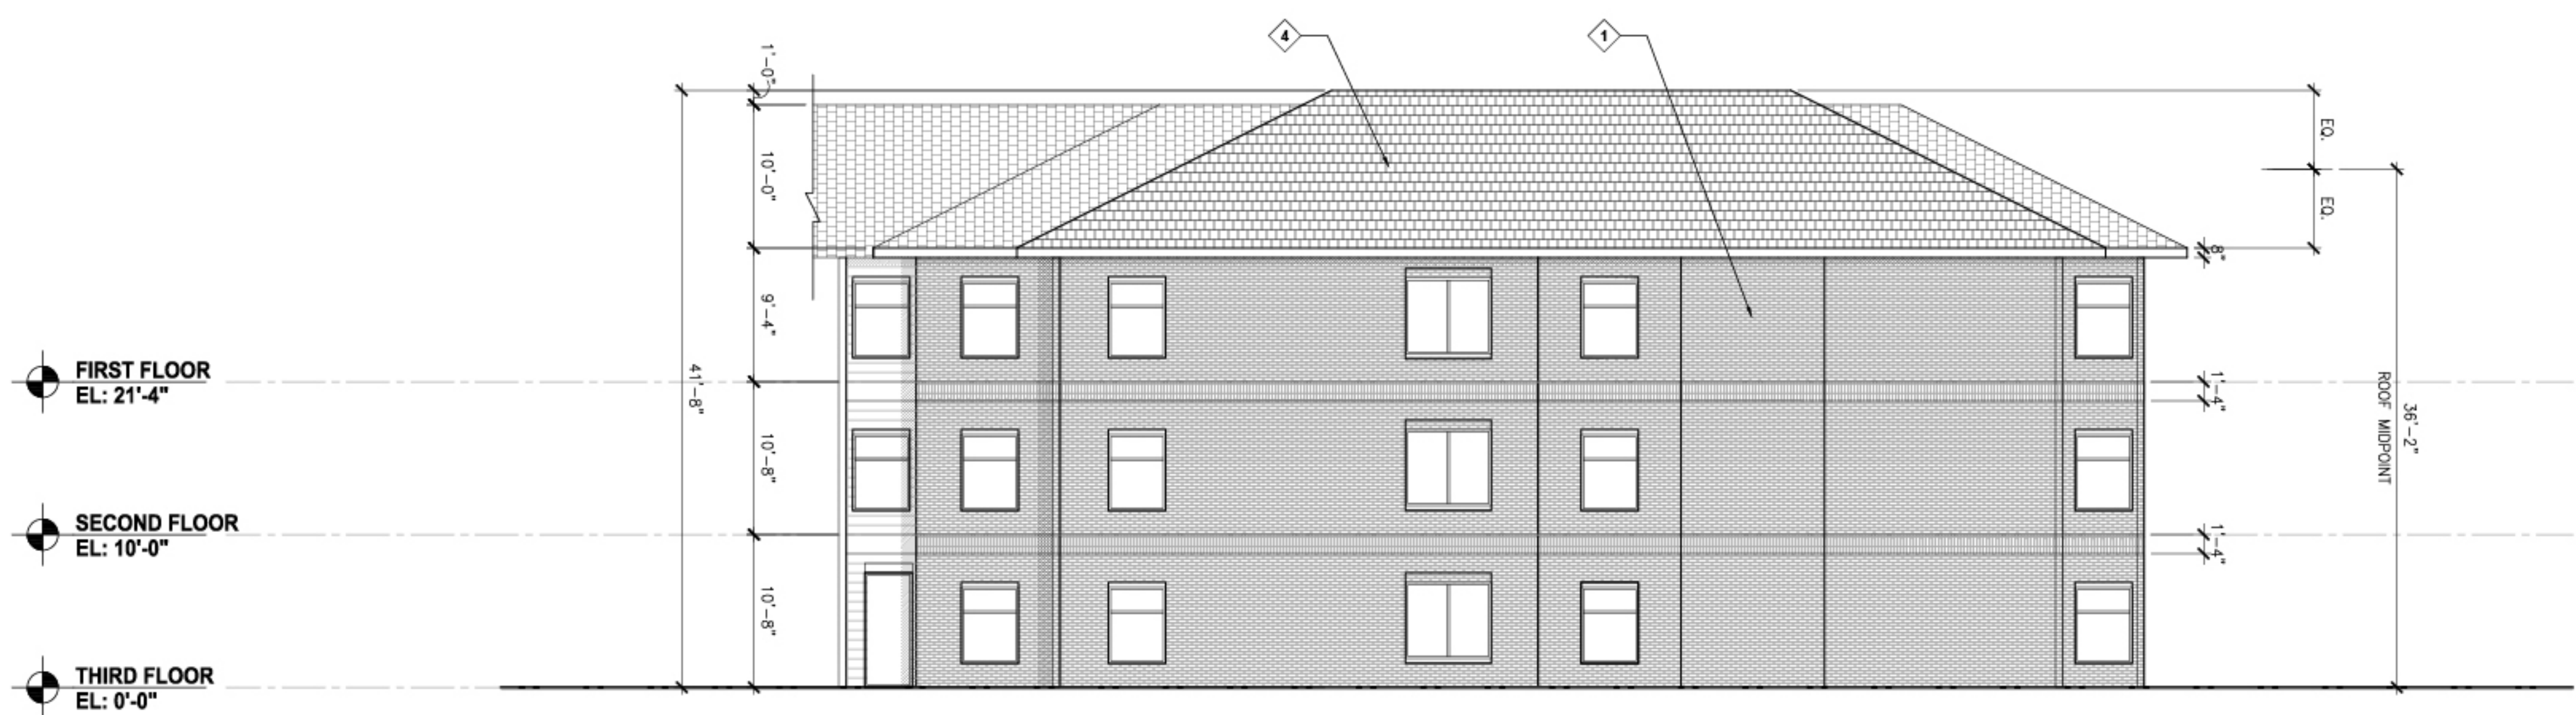

OVERALL FACADE: 2,796 SF
MASONRY INCLUDING GLAZING: 2,662 SF
PERCENTAGE OF FACADE AS MASONRY: 95%

2 **COURTYARD WEST ELEVATION**
SCALE: 1/8" = 1' 0"

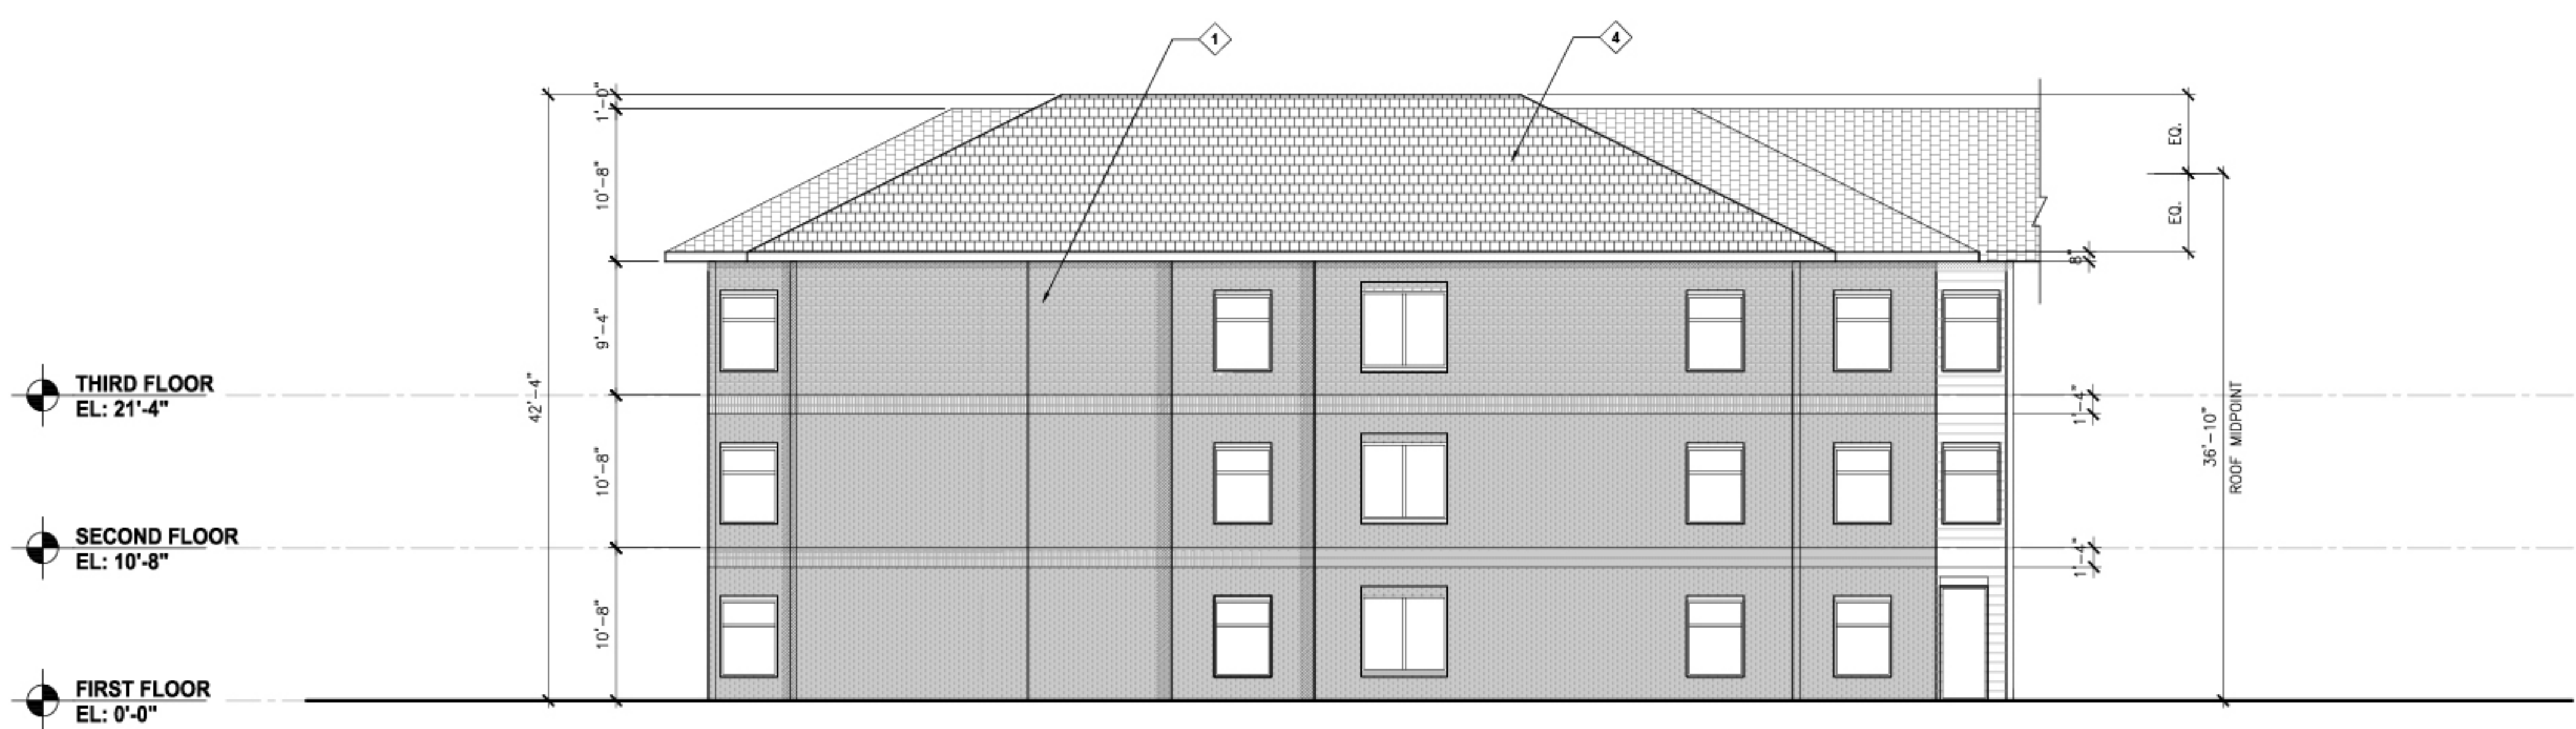

OVERALL FACADE: 2,376 SF
MASONRY INCLUDING GLAZING: 2,223 SF
PERCENTAGE OF FACADE AS MASONRY: 93%

1 **COURTYARD EAST ELEVATION**
SCALE: 1/8" = 1' 0"

ELEVATION LEGEND	
	MODULAR MASONRY, COLOR TBD
	CEMENTITIOUS FIBER BOARD, LAPSIDING PATTERN
	FIBER CEMENT SHINGLE SIDING - PAINTED

ELEVATION FINISHES	
1	CLAY BRICK MASONRY, COLOR TBD
2	CEMENTITIOUS FIBER BOARD, LAPSIDING PATTERN
3	CEMENTITIOUS FIBER BOARD, FLAT PANEL
4	COMPOSITE ROOF SHINGLES, COLOR TBD
5	PREFABRICATED ALUMINUM AWNING


- ELEV. GENERAL NOTES**
- A. UNLESS NOTED OTHERWISE, ALL CORNER BOARD, WINDOW CASING, AND DOOR CASING TRIM BOARDS ARE TO BE 1X6 FIBER CEMENT TRIM - PAINTED, U.N.O.
 - B. PROVIDE PRE-FIN. ALUM. "Z" FLASHING AT ALL HORIZONTAL TRIM, DOOR HEADS & WINDOW HEADS AS REQUIRED.
 - C. PRIME ALL CUT EDGES OF TRIM PRIOR TO INSTALLATION.
 - D. REF. RCP FOR FIXTURE MOUNTING HEIGHTS.

- ELEV. KEYNOTES " X "**
- 1. COMPOSITE ROOF SHINGLES
 - 2. STANDING SEAM METAL ROOF
 - 3. PRE-FIN. ALUM. OGEE GUTTER & RECTANGULAR DOWNSPOUT. PROVIDE PRE-CAST CONC. SPLASH BLOCK @ EA. DOWN SPOUT.
 - 4. LIGHT FIXTURE - REF. RCP AND ELECTRICAL DRAWINGS
 - 5. FIBER CEMENT TRIM BOARD 1X6; PAINT AS SCHEDULED.
- NOTE: KEYNOTE LIST OVERALL LIST. NOT ALL NOTES USED THIS SHEET.



OVERALL FACADE: 5,306 SF
MASONRY INCLUDING GLAZING: 4,247 SF
PERCENTAGE OF FACADE AS MASONRY: 80%

2 NORTH ELEVATION
SCALE: 1/8" = 1' 0"

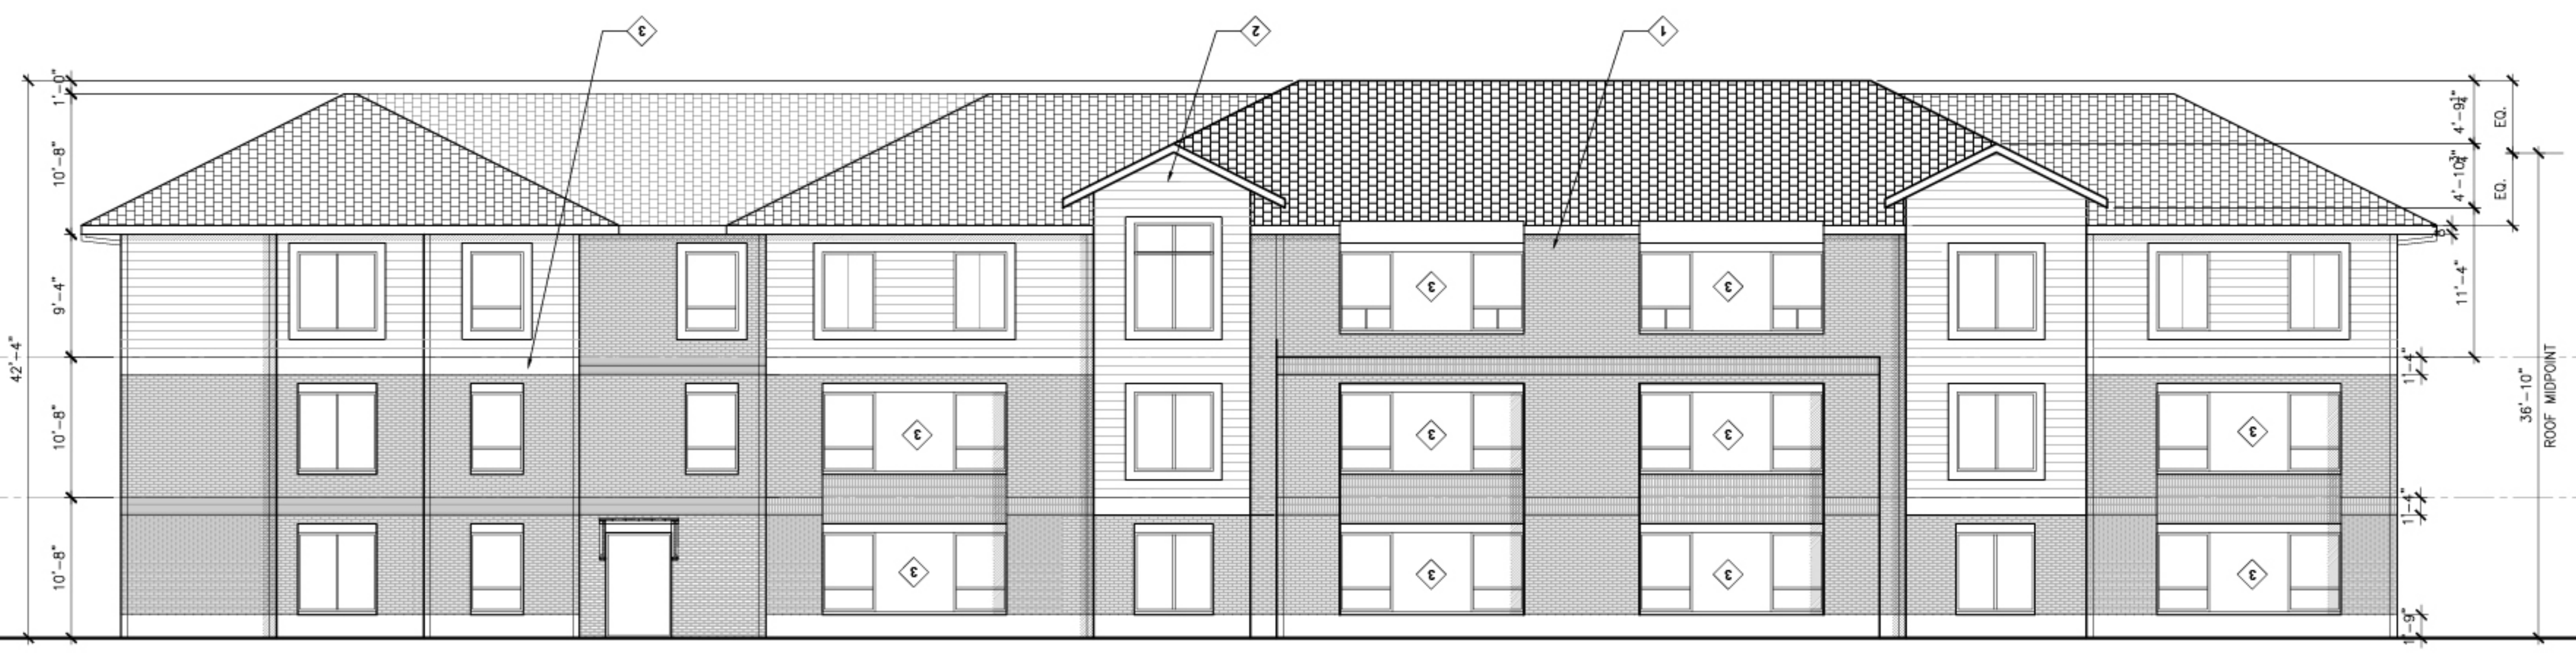

OVERALL FACADE: 5,306 SF
MASONRY INCLUDING GLAZING: 3,785 SF
PERCENTAGE OF FACADE AS MASONRY: 71%

1 SOUTH ELEVATION
SCALE: 1/8" = 1' 0"

ASPEN HEIGHTS AMES
AMES, IOWA

ELEVATION LEGEND

- MODULAR MASONRY, COLOR TBD
- CEMENTITIOUS FIBER BOARD, LAPSIDING PATTERN
- FIBER CEMENT SHINGLE SIDING - PAINTED

ELEVATION FINISHES

- 1 CLAY BRICK MASONRY, COLOR TBD
- 2 CEMENTITIOUS FIBER BOARD, LAPSIDING PATTERN
- 3 CEMENTITIOUS FIBER BOARD, FLAT PANEL
- 4 COMPOSITE ROOF SHINGLES, COLOR TBD
- 5 PREFABRICATED ALUMINUM AWNING

ELEV. GENERAL NOTES

A. UNLESS NOTED OTHERWISE, ALL CORNER BOARD, WINDOW CASING, AND DOOR CASING TRIM BOARDS ARE TO BE 1X6 FIBER CEMENT TRIM - PAINTED, U.N.O.

B. PROVIDE PRE-FIN. ALUM. "Z" FLASHING AT ALL HORIZONTAL TRIM, DOOR HEADS & WINDOW HEADS AS REQUIRED.


C. PRIME ALL CUT EDGES OF TRIM PRIOR TO INSTALLATION.

D. REF. RCP FOR FIXTURE MOUNTING HEIGHTS.

ELEV. KEYNOTES " X "


- 1. COMPOSITE ROOF SHINGLES
- 2. STANDING SEAM METAL ROOF
- 3. PRE-FIN. ALUM. OGEE GUTTER & RECTANGULAR DOWNSPOUT. PROVIDE PRE-CAST CONC. SPLASH BLOCK @ EA. DOWN SPOUT.
- 4. LIGHT FIXTURE - REF. RCP AND ELECTRICAL DRAWINGS
- 5. FIBER CEMENT TRIM BOARD 1X6; PAINT AS SCHEDULED.

NOTE: KEYNOTE LIST OVERALL LIST. NOT ALL NOTES USED THIS SHEET.

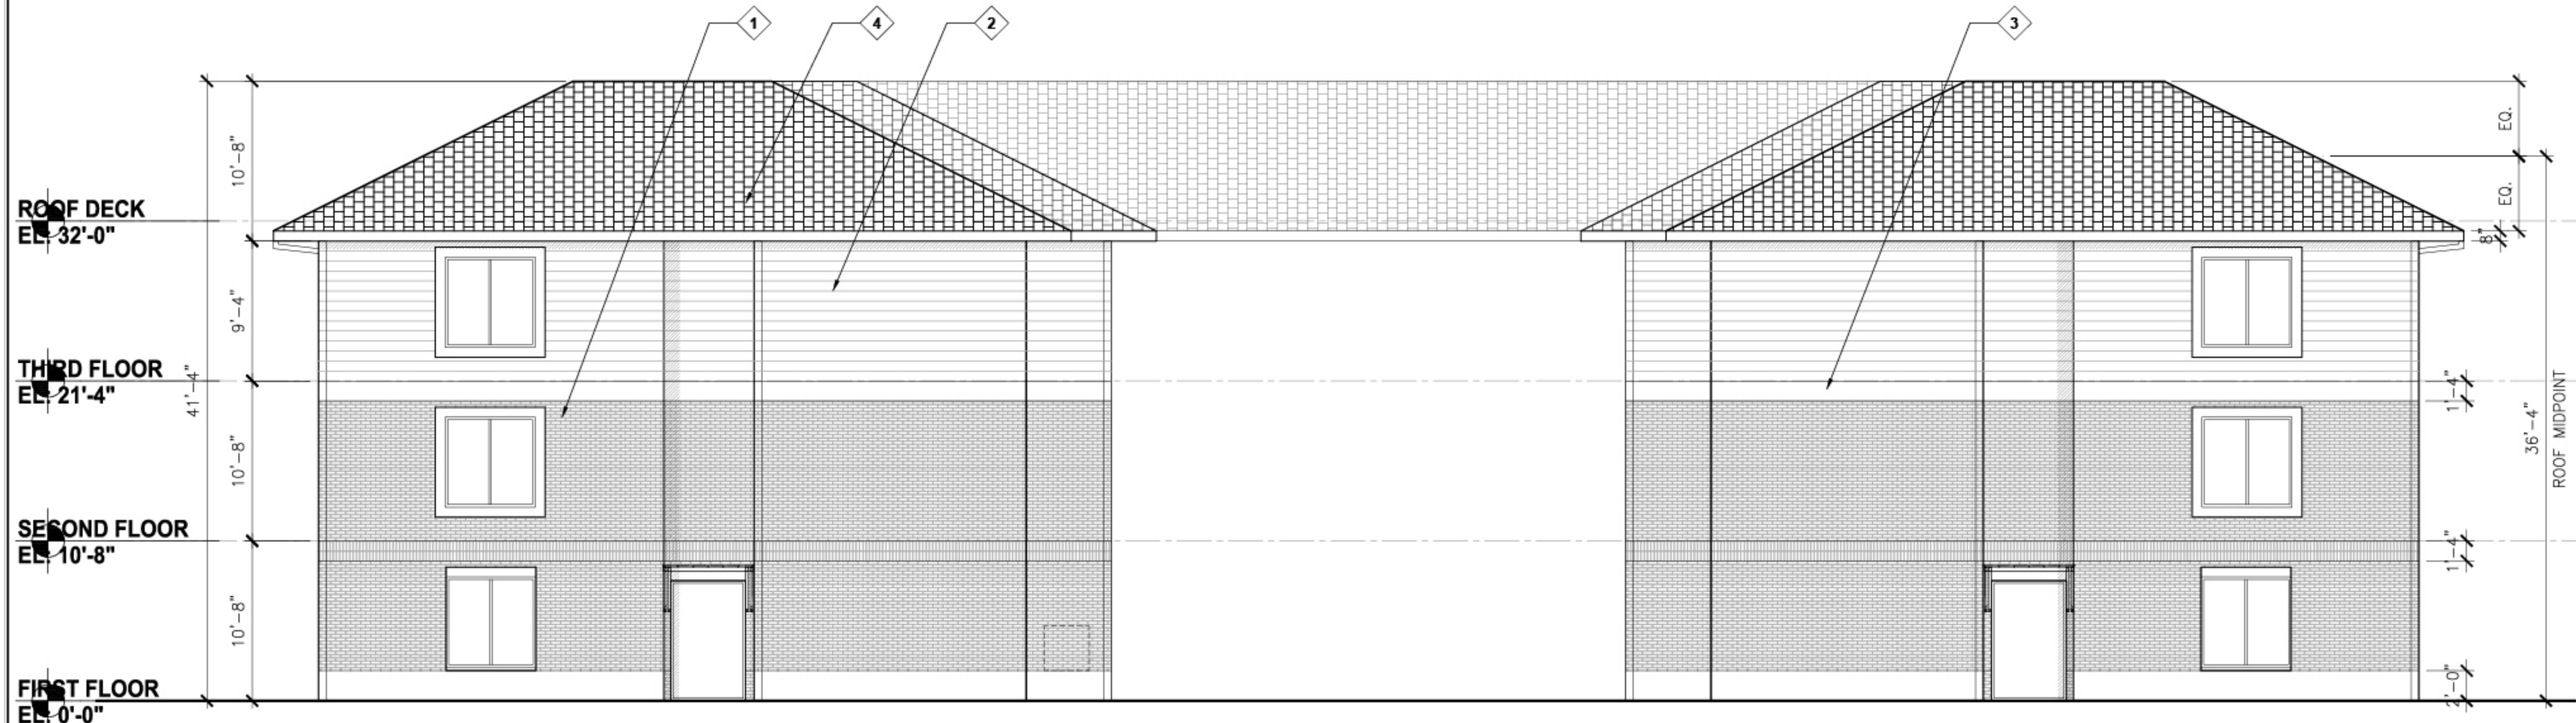

OVERALL FACADE: 3,254 SF
MASONRY INCLUDING GLAZING: 1,904 SF
PERCENTAGE OF FACADE AS MASONRY: 59%

2 EAST ELEVATION
SCALE: 1/8" = 1' 0"

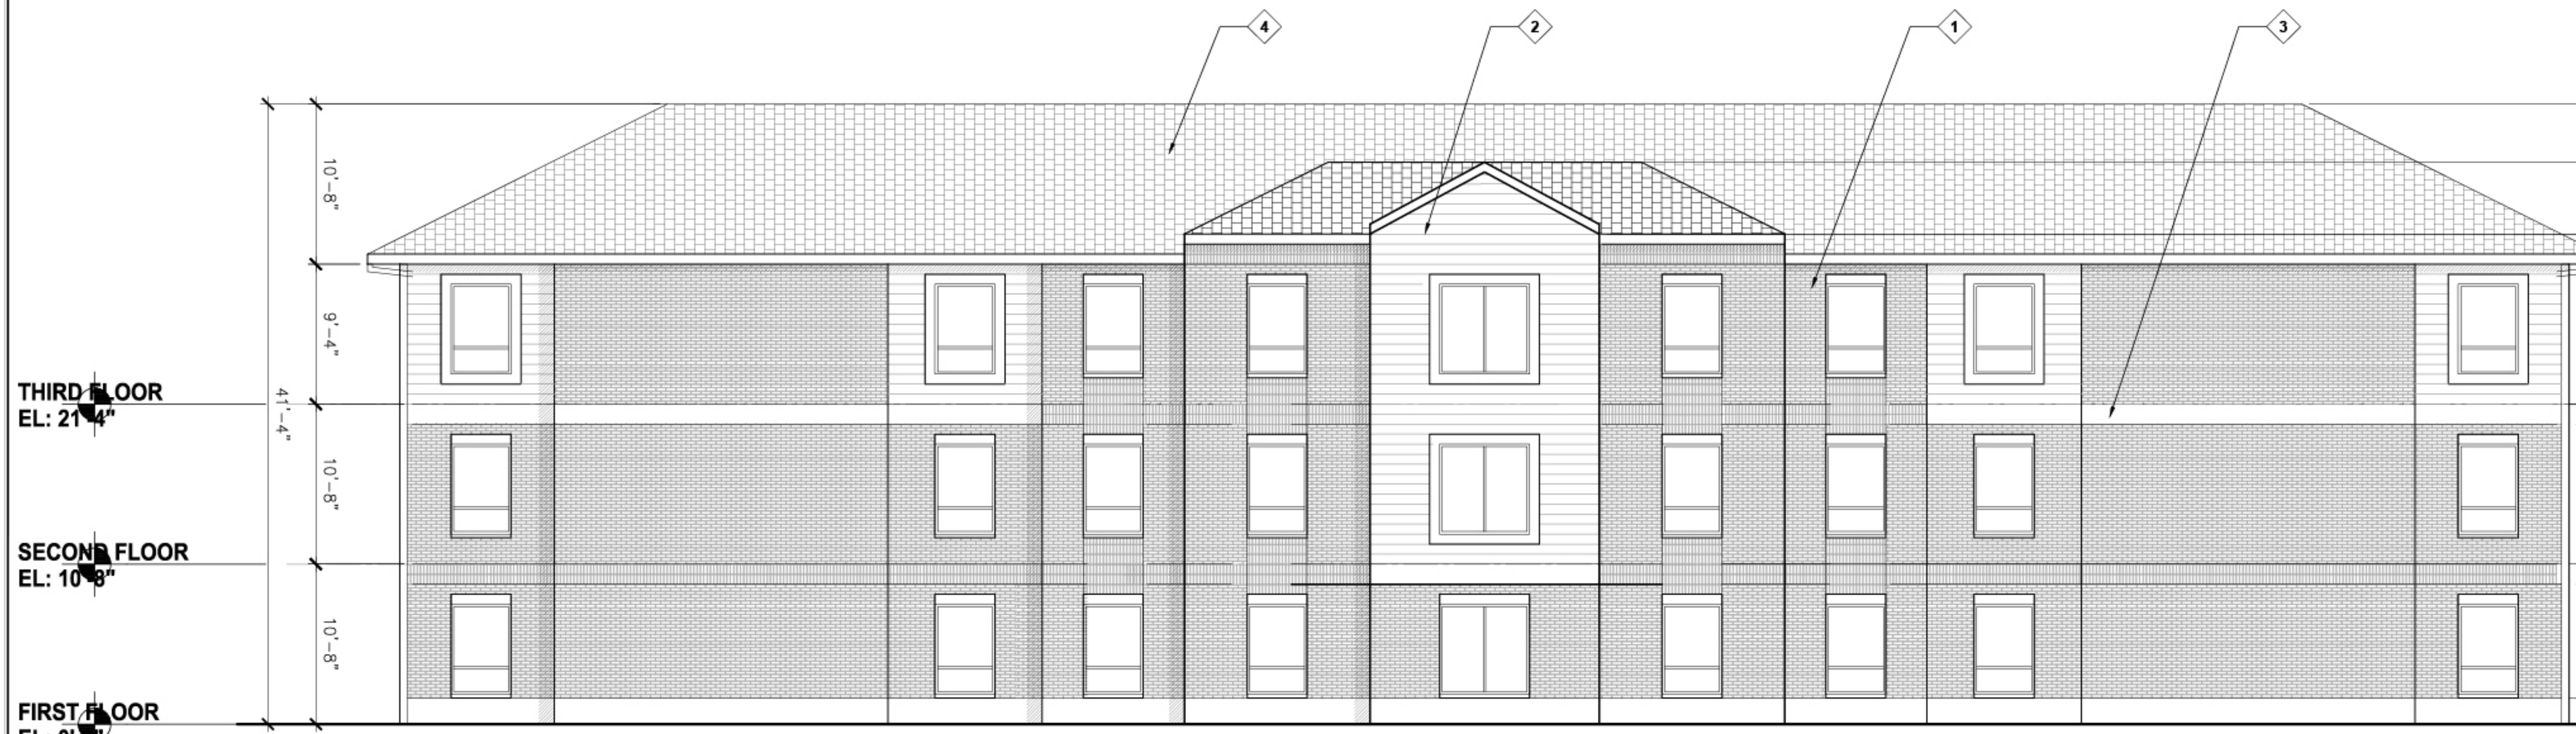

OVERALL FACADE: 4,417 SF
MASONRY INCLUDING GLAZING: 3,532 SF
PERCENTAGE OF FACADE AS MASONRY: 80%

1 WEST ELEVATION
SCALE: 1/8" = 1' 0"

ELEVATION LEGEND

	MODULAR MASONRY, COLOR TBD
	CEMENTITIOUS FIBER BOARD; LAPSING PATTERN
	FIBER CEMENT SHINGLE SIDING - PAINTED

ELEVATION FINISHES

- 1 CLAY BRICK MASONRY; COLOR TBD
- 2 CEMENTITIOUS FIBER BOARD; LAPSING PATTERN
- 3 CEMENTITIOUS FIBER BOARD; FLAT PANEL
- 4 COMPOSITE ROOF SHINGLES, COLOR TBD
- 5 PREFABRICATED ALUMINUM AWNING

ELEV. GENERAL NOTES

- A. UNLESS NOTED OTHERWISE, ALL CORNER BOARD, WINDOW CASING, AND DOOR CASING TRIM BOARDS ARE TO BE 1X6 FIBER CEMENT TRIM - PAINTED, U.N.O.
- B. PROVIDE PRE-FIN. ALUM. 'Z' FLASHING AT ALL HORIZONTAL TRIM, DOOR HEADS & WINDOW HEADS AS REQUIRED.
- C. PRIME ALL CUT EDGES OF TRIM PRIOR TO INSTALLATION.
- D. REF. RCP FOR FIXTURE MOUNTING HEIGHTS.

ELEV. KEYNOTES " X "

- 1. COMPOSITE ROOF SHINGLES
- 2. STANDING SEAM METAL ROOF
- 3. PRE-FIN. ALUM. OGEE GUTTER & RECTANGULAR DOWNSPOUT. PROVIDE PRE-CAST CONC. SPLASH BLOCK @ EA. DOWN SPOUT.
- 4. LIGHT FIXTURE - REF. RCP AND ELECTRICAL DRAWINGS
- 5. FIBER CEMENT TRIM BOARD 1X6, PAINT AS SCHEDULED.

NOTE: KEYNOTE LIST OVERALL LIST. NOT ALL NOTES USED THIS SHEET.



OVERALL FACADE: 1,996 SF
MASONRY INCLUDING GLAZING: 1,555 SF
PERCENTAGE OF FACADE AS MASONRY: 77%

ELEVATION LEGEND

	MODULAR MASONRY, COLOR TBD
	CEMENTITIOUS FIBER BOARD; LAPSIDING PATTERN
	FIBER CEMENT SHINGLE SIDING - PAINTED

ELEVATION FINISHES

- 1 CLAY BRICK MASONRY; COLOR TBD
- 2 CEMENTITIOUS FIBER BOARD; LAPSIDING PATTERN
- 3 CEMENTITIOUS FIBER BOARD; FLAT PANEL
- 4 COMPOSITE ROOF SHINGLES, COLOR TBD
- 5 PREFABRICATED ALUMINUM AWNING


ELEV. GENERAL NOTES

- A. UNLESS NOTED OTHERWISE, ALL CORNER BOARD, WINDOW CASING, AND DOOR CASING TRIM BOARDS ARE TO BE 1X6 FIBER CEMENT TRIM - PAINTED, U.N.O.
- B. PROVIDE PRE-FIN. ALUM. "Z" FLASHING AT ALL HORIZONTAL TRIM, DOOR HEADS & WINDOW HEADS AS REQUIRED.
- C. PRIME ALL CUT EDGES OF TRIM PRIOR TO INSTALLATION.
- D. REF. RCP FOR FIXTURE MOUNTING HEIGHTS.

ELEV. KEYNOTES " X "


- 1. COMPOSITE ROOF SHINGLES
- 2. STANDING SEAM METAL ROOF
- 3. PRE-FIN. ALUM. OGEE GUTTER & RECTANGULAR DOWNSPOUT. PROVIDE PRE-CAST CONC. SPLASH BLOCK @ EA. DOWN SPOUT.
- 4. LIGHT FIXTURE - REF. RCP AND ELECTRICAL DRAWINGS
- 5. FIBER CEMENT TRIM BOARD 1X6; PAINT AS SCHEDULED.

NOTE: KEYNOTE LIST OVERALL LIST. NOT ALL NOTES USED THIS SHEET.

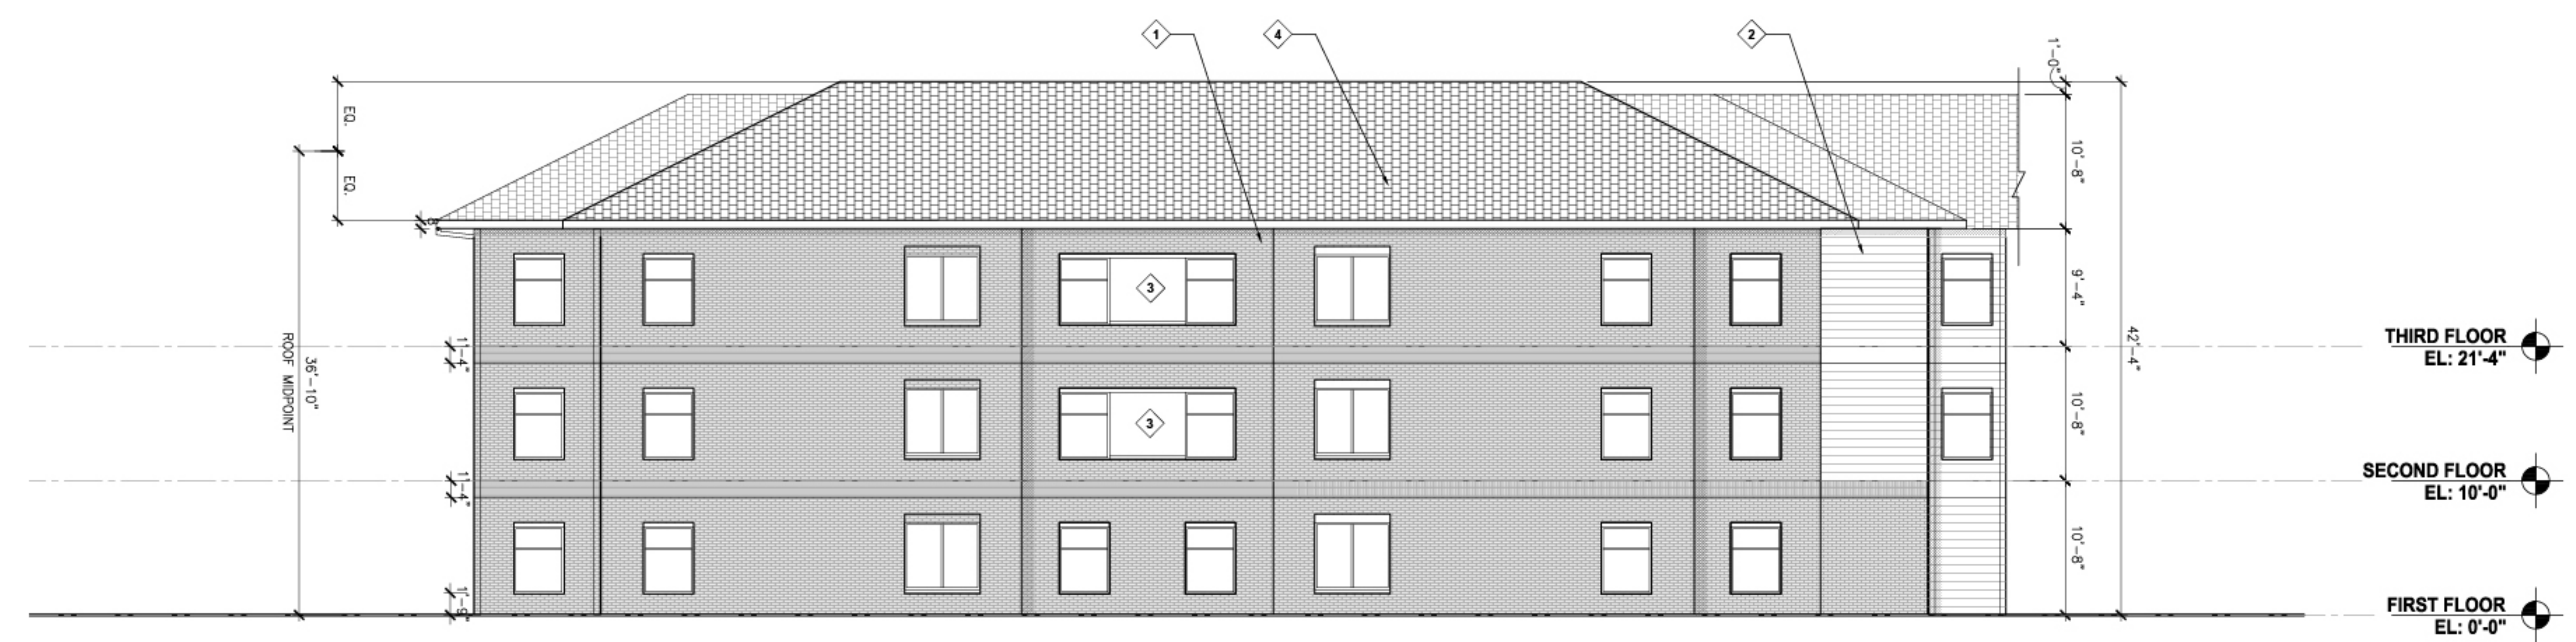

OVERALL FACADE: 3,729 SF
MASONRY INCLUDING GLAZING: 3,364 SF
PERCENTAGE OF FACADE AS MASONRY: 90%

2 COURTYARD NORTH ELEVATION
SCALE: 1/8" = 1' 0"

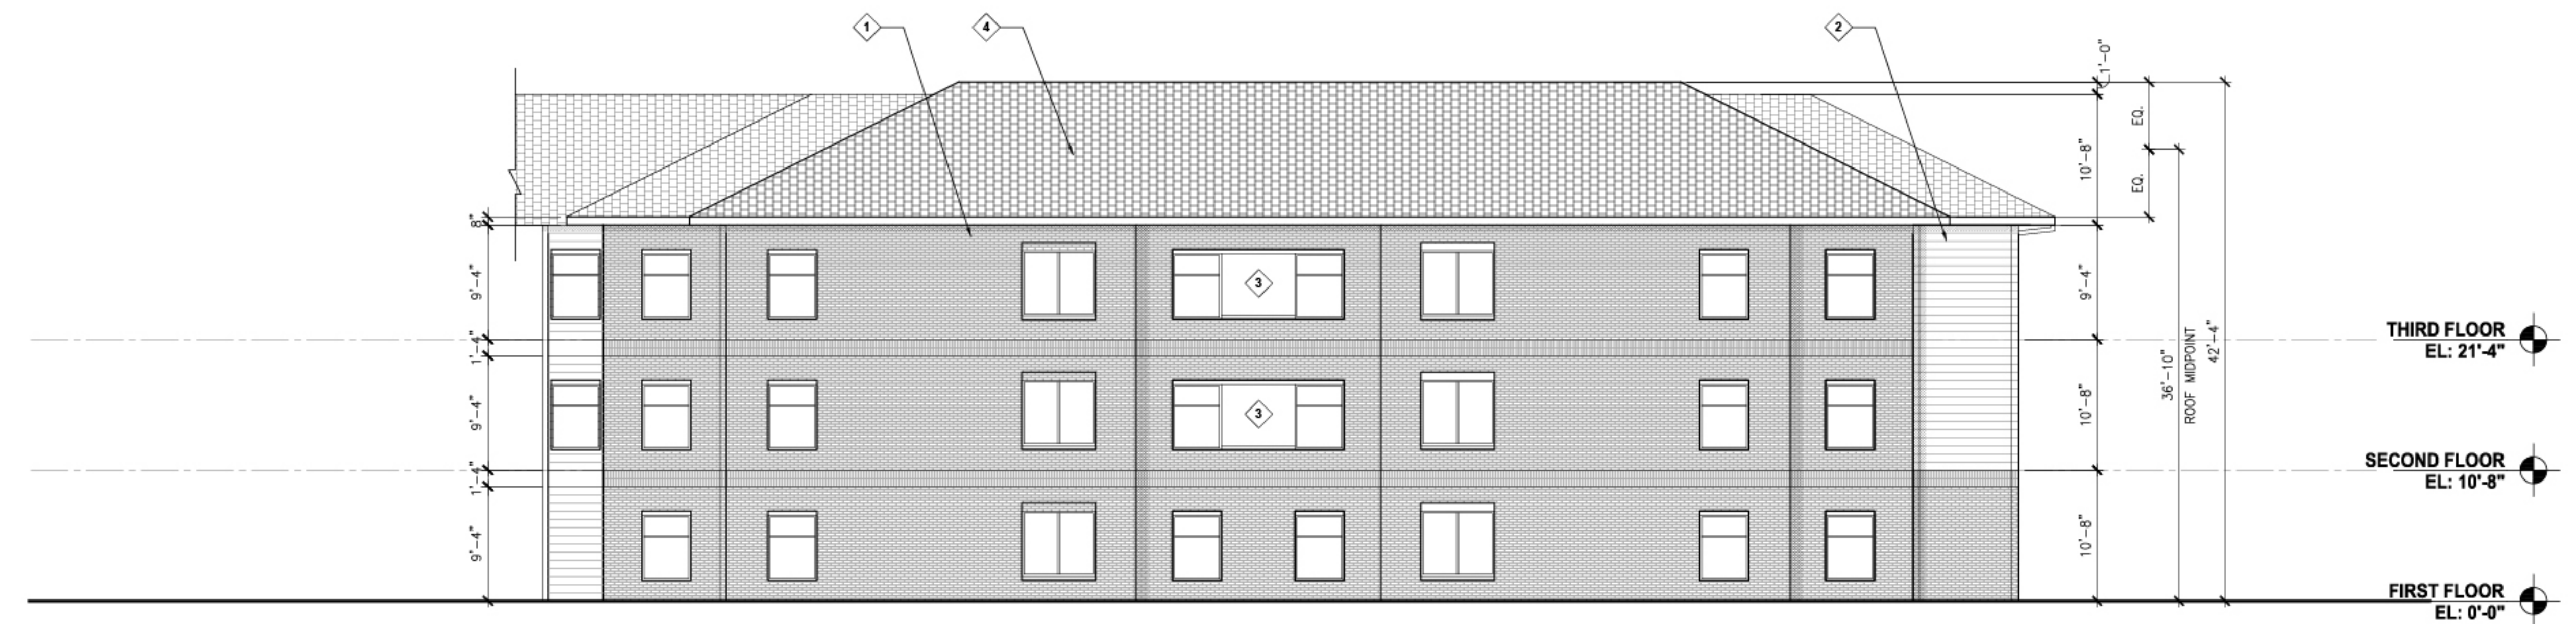

OVERALL FACADE: 3,729 SF
MASONRY INCLUDING GLAZING: 3,364 SF
PERCENTAGE OF FACADE AS MASONRY: 90%

1 COURTYARD SOUTH ELEVATION
SCALE: 1/8" = 1' 0"

ASPEN HEIGHTS AMES

AMES, IOWA

ELEVATION LEGEND

	MODULAR MASONRY, COLOR TBD
	CEMENTITIOUS FIBER BOARD, LAPSIDING PATTERN
	FIBER CEMENT SHINGLE SIDING - PAINTED

ELEVATION FINISHES

1	CLAY BRICK MASONRY, COLOR TBD
2	CEMENTITIOUS FIBER BOARD, LAPSIDING PATTERN
3	CEMENTITIOUS FIBER BOARD, FLAT PANEL
4	COMPOSITE ROOF SHINGLES, COLOR TBD
5	PREFABRICATED ALUMINUM AWNING

ELEV. GENERAL NOTES


- UNLESS NOTED OTHERWISE, ALL CORNER BOARD, WINDOW CASING, AND DOOR CASING TRIM BOARDS ARE TO BE 1X6 FIBER CEMENT TRIM - PAINTED, U.N.O.
- PROVIDE PRE-FIN. ALUM. "Z" FLASHING AT ALL HORIZONTAL TRIM, DOOR HEADS & WINDOW HEADS AS REQUIRED.
- PRIME ALL CUT EDGES OF TRIM PRIOR TO INSTALLATION.
- REF. RCP FOR FIXTURE MOUNTING HEIGHTS.

ELEV. KEYNOTES " X "

- COMPOSITE ROOF SHINGLES
- STANDING SEAM METAL ROOF
- PRE-FIN. ALUM. OGEE GUTTER & RECTANGULAR DOWNSPOUT. PROVIDE PRE-CAST CONC. SPLASH BLOCK @ EA. DOWN SPOUT.
- LIGHT FIXTURE - REF. RCP AND ELECTRICAL DRAWINGS
- FIBER CEMENT TRIM BOARD 1X6; PAINT AS SCHEDULED.

NOTE: KEYNOTE LIST OVERALL LIST. NOT ALL NOTES USED THIS SHEET.

Y: 86%

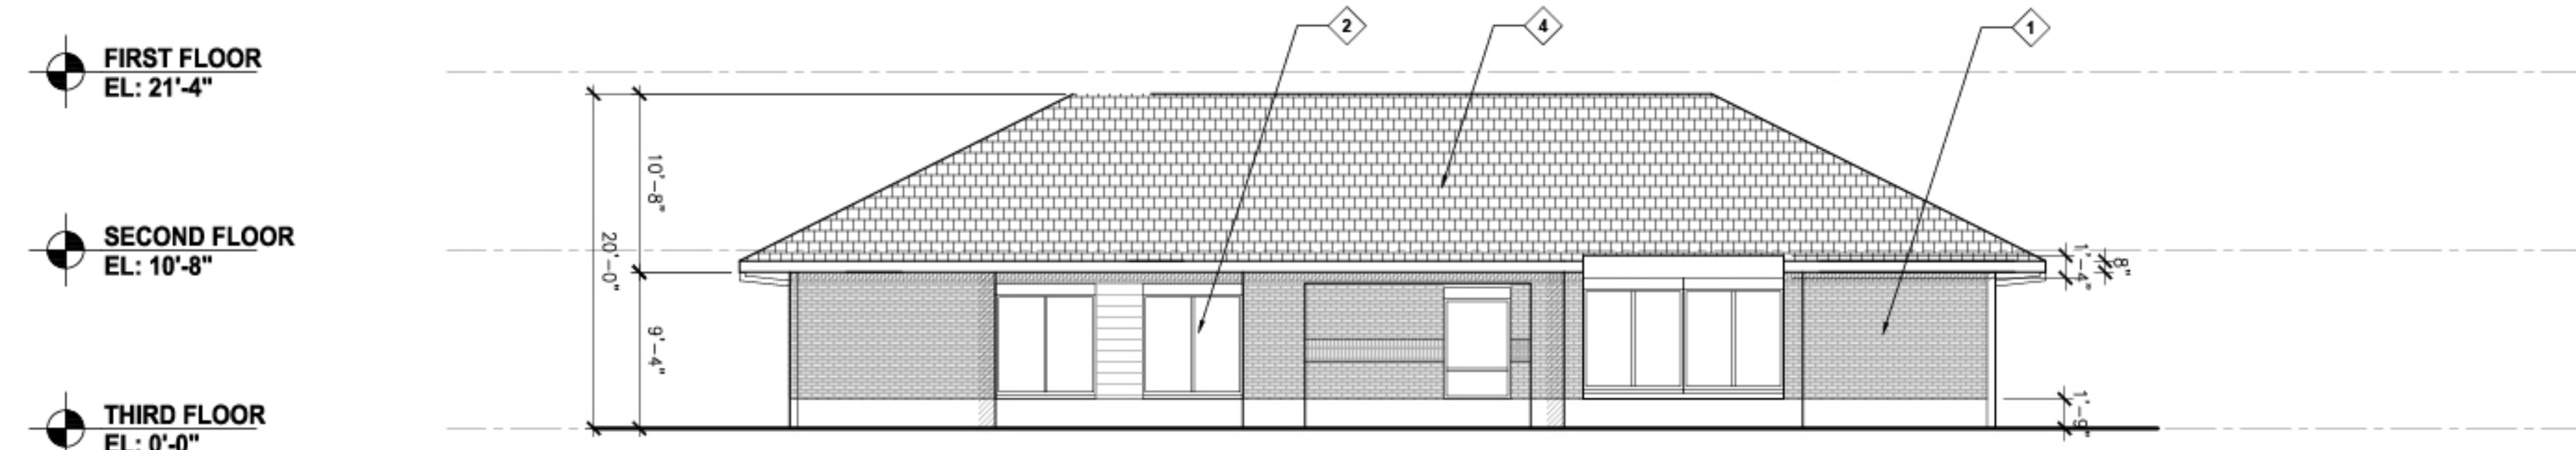



FIRST FLOOR
EL: 21'-4"

SECOND FLOOR
EL: 10'-8"

THIRD FLOOR
EL: 0'-0"

OVERALL FACADE: 637 SF
MASONRY INCLUDING GLAZING: 492 SF
PERCENTAGE OF FACADE AS MASONRY: 77%

4 EAST ELEVATION
SCALE: 1/8" = 1' 0"

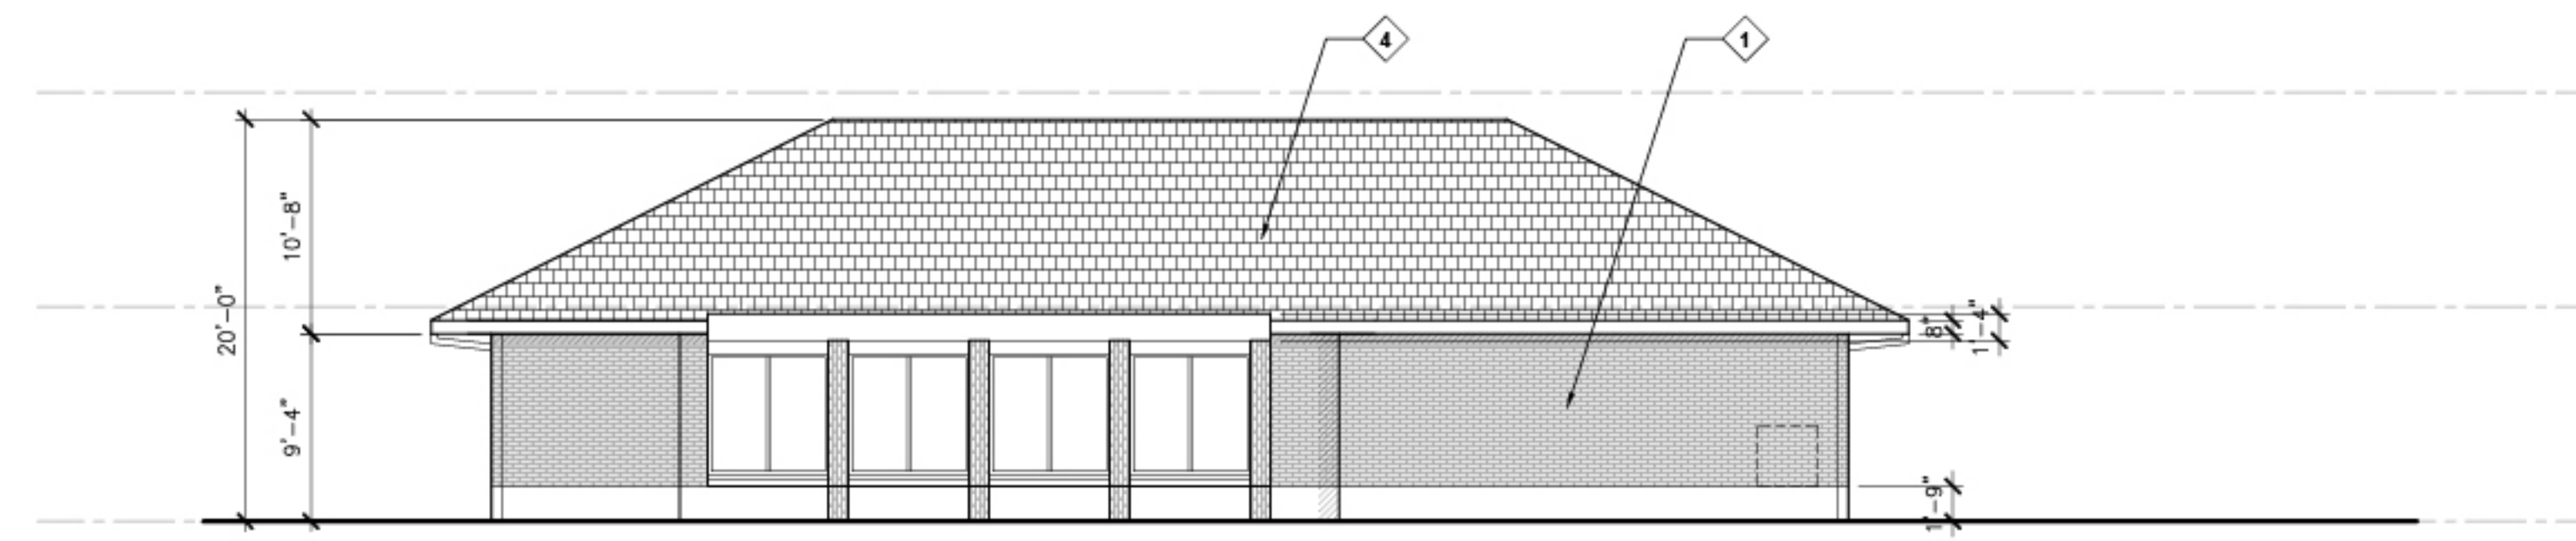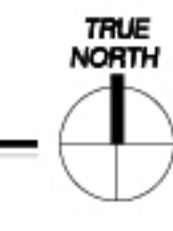


THIRD FLOOR
EL: 21'-4"

SECOND FLOOR
EL: 10'-8"

FIRST FLOOR
EL: 0'-0"

OVERALL FACADE: 630 SF
MASONRY INCLUDING GLAZING: 450 SF
PERCENTAGE OF FACADE AS MASONRY: 71%

3 WEST ELEVATION
SCALE: 1/8" = 1' 0"

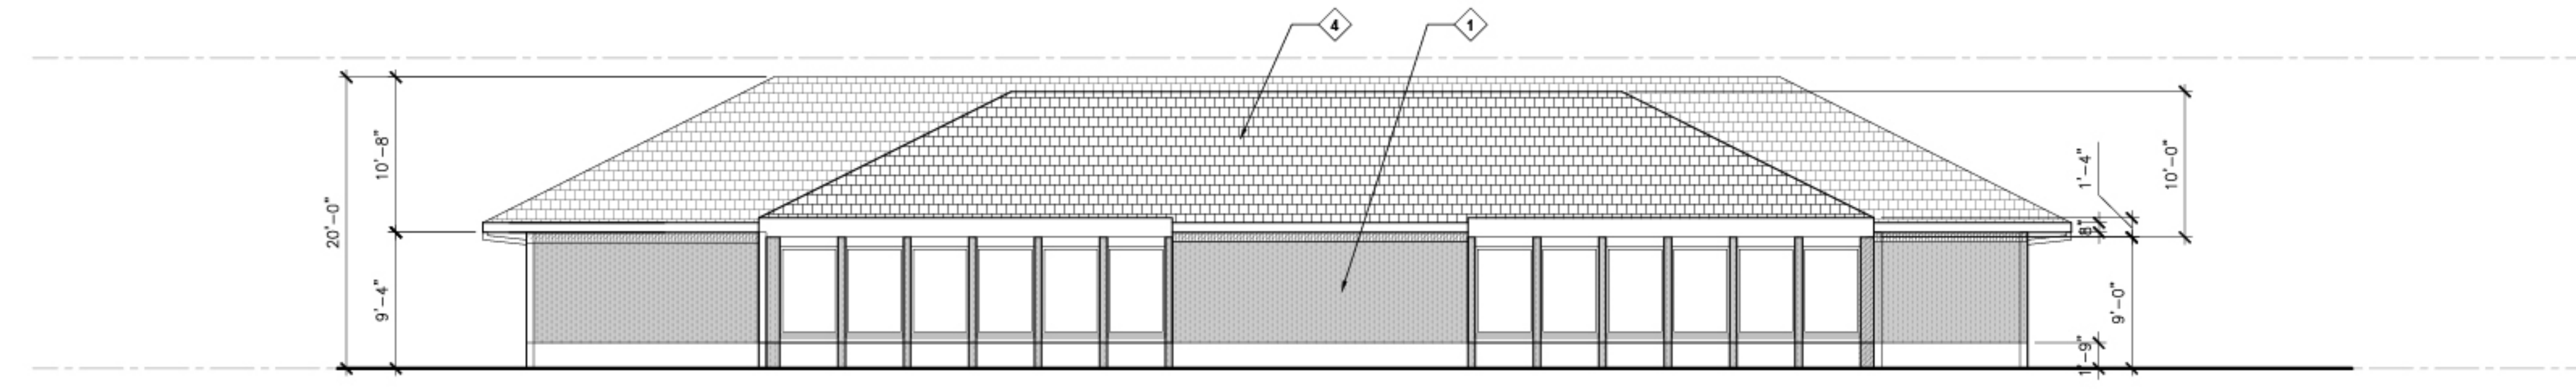



THIRD FLOOR
EL: 21'-4"

SECOND FLOOR
EL: 10'-8"

FIRST FLOOR
EL: 0'-0"

OVERALL FACADE: 1,323 SF
MASONRY INCLUDING GLAZING: 1,143 SF
PERCENTAGE OF FACADE AS MASONRY: 86%

2 NORTH ELEVATION
SCALE: 1/8" = 1' 0"

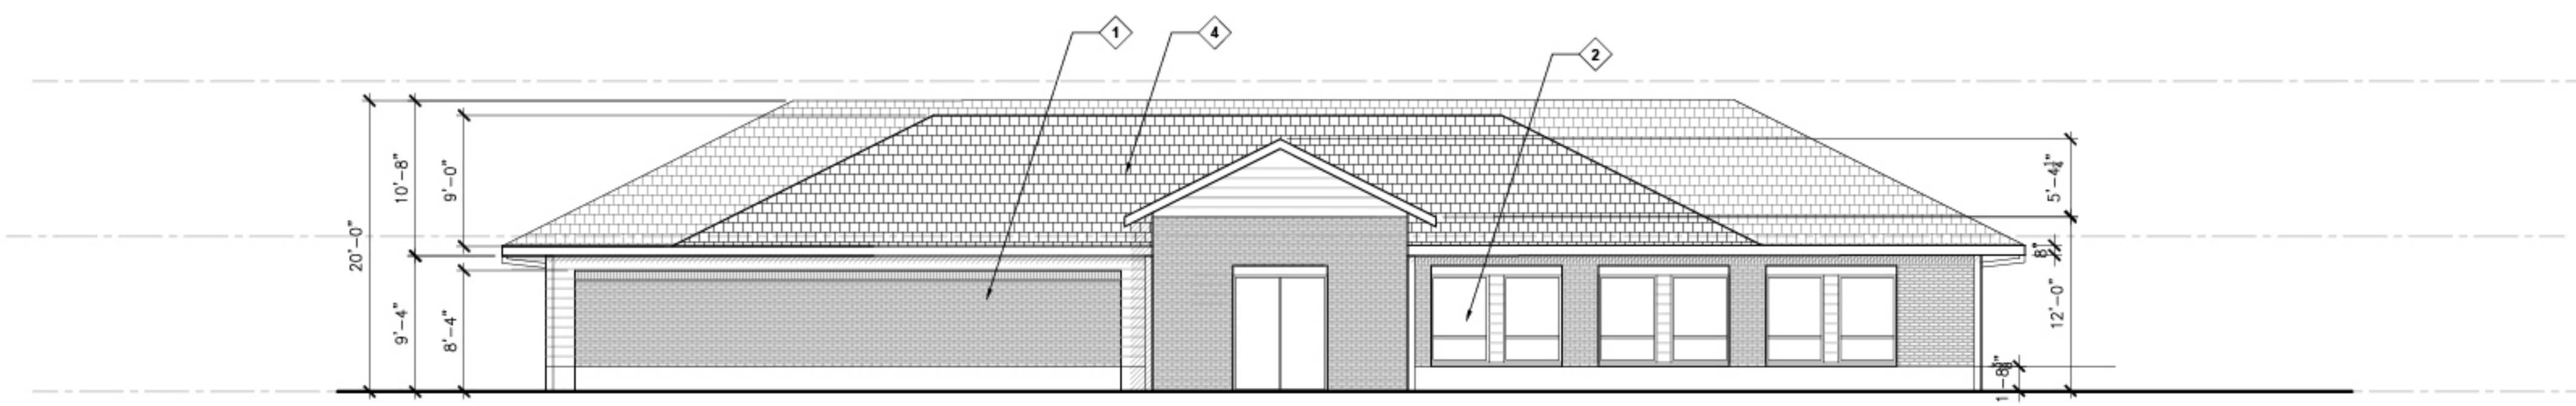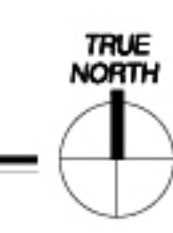


THIRD FLOOR
EL: 21'-4"

SECOND FLOOR
EL: 10'-8"

FIRST FLOOR
EL: 0'-0"


OVERALL FACADE: 993 SF
MASONRY INCLUDING GLAZING: 820 SF
PERCENTAGE OF FACADE AS MASONRY: 82%

1 SOUTH ELEVATION
SCALE: 1/8" = 1' 0"

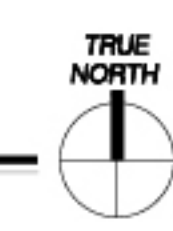

WALL SECTION NOTES


1. REF. STRUCTURAL DRAWINGS FOR STRUCTURAL MEMBER CONNECTIONS.

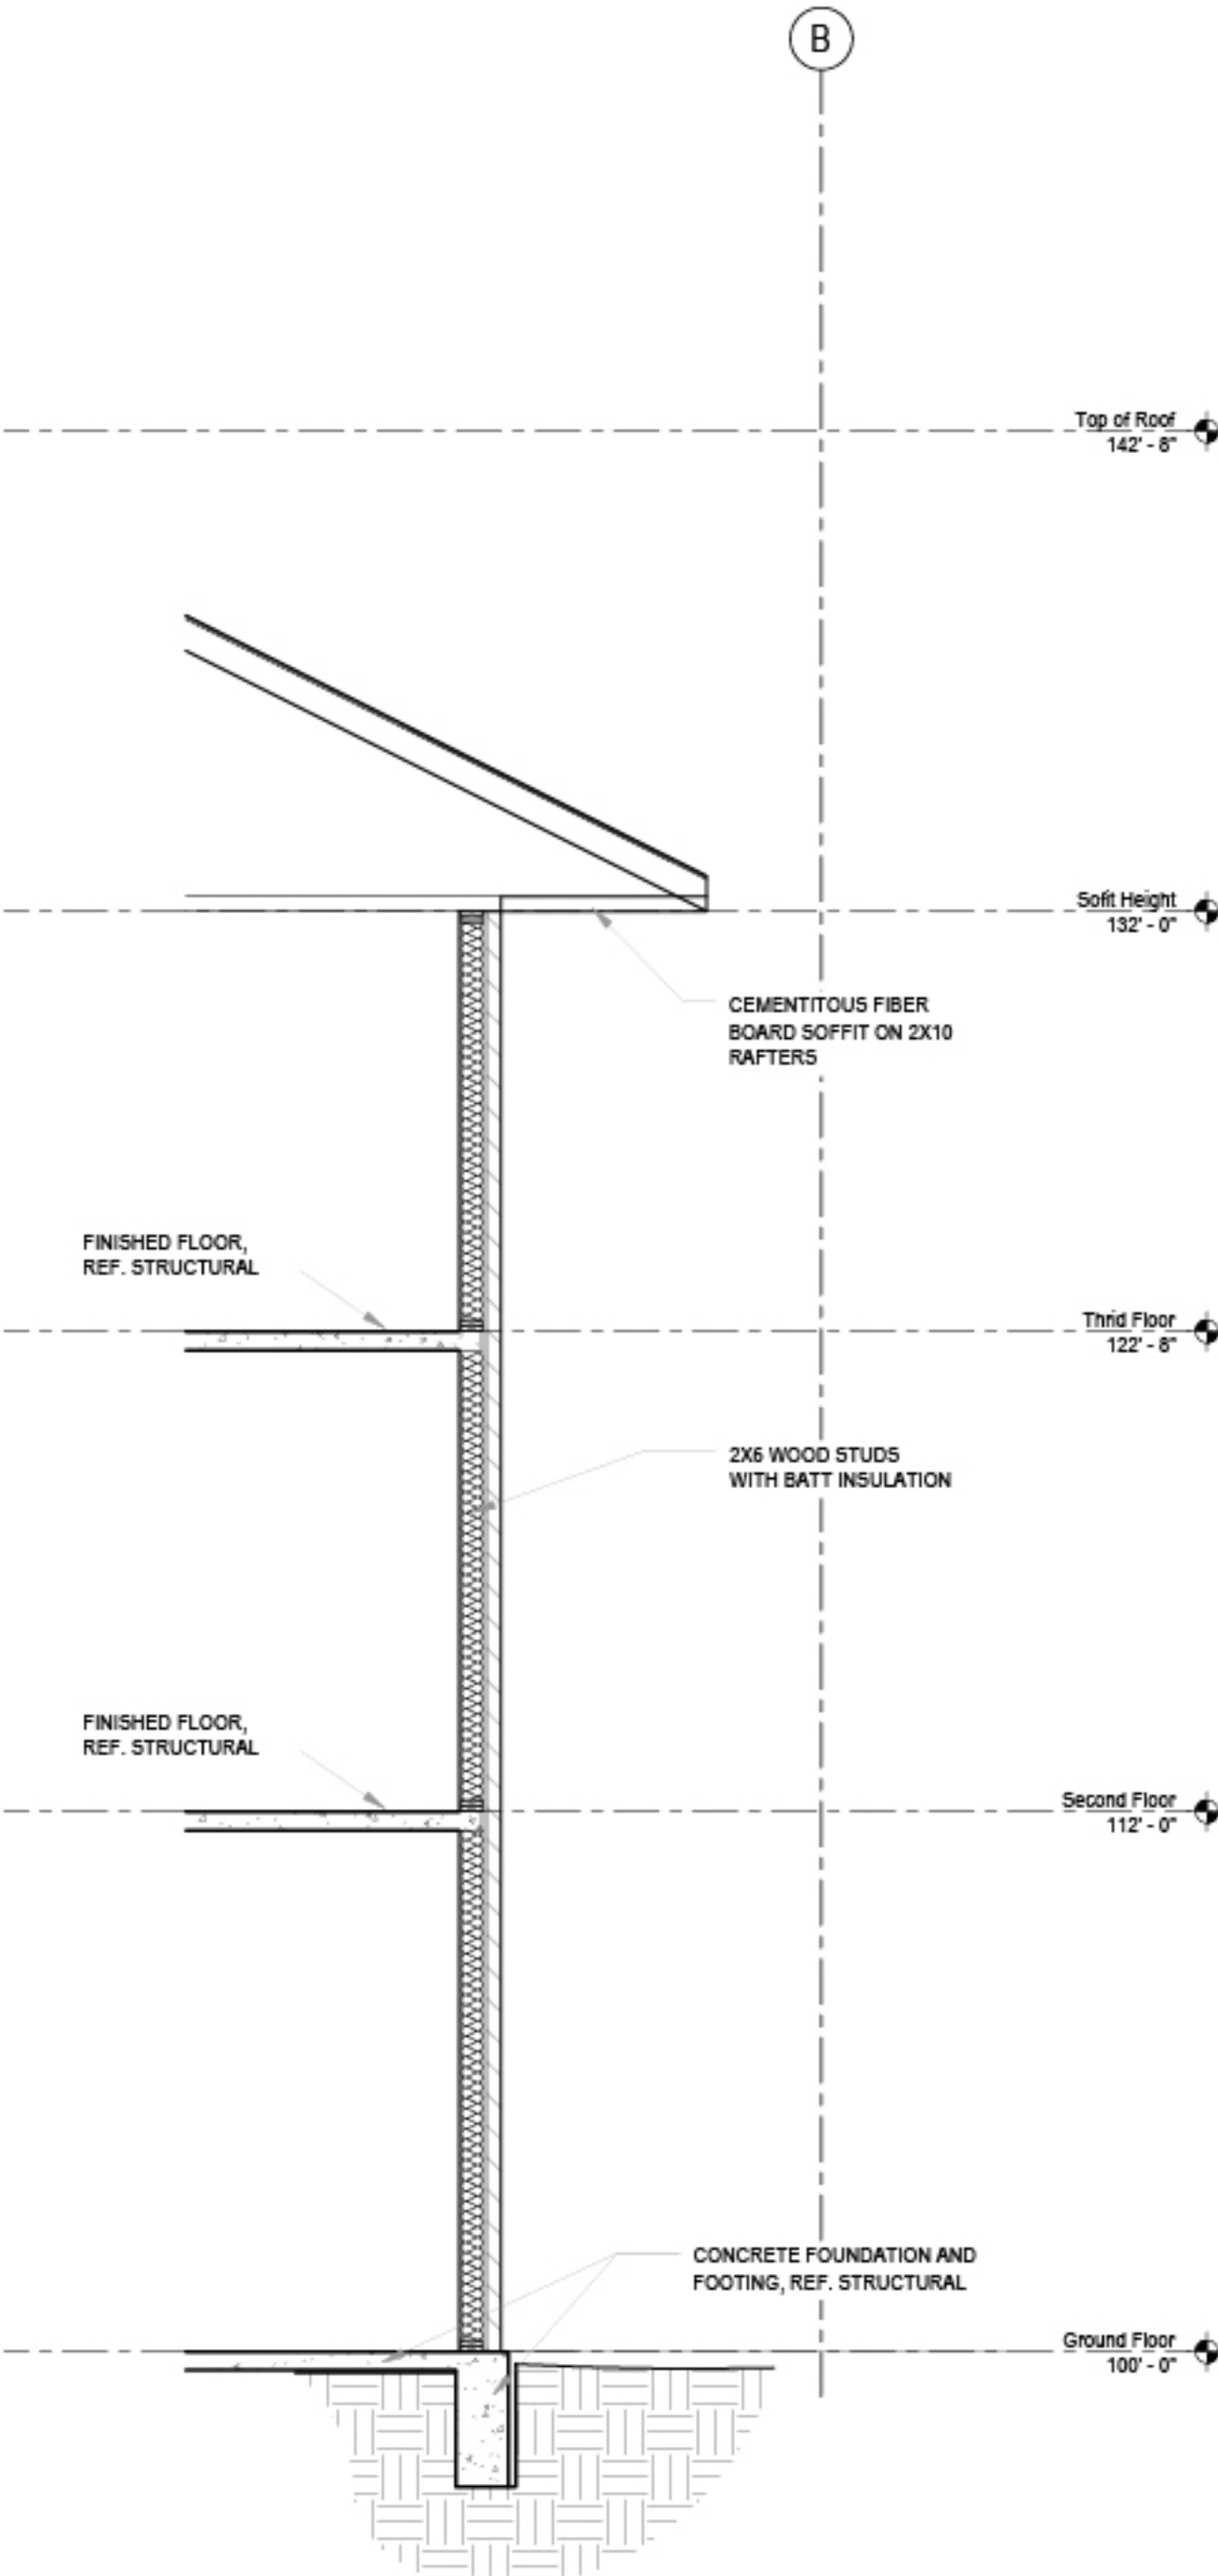

3

EXTERIOR WALL


SCALE: 1/4" = 1' 0"

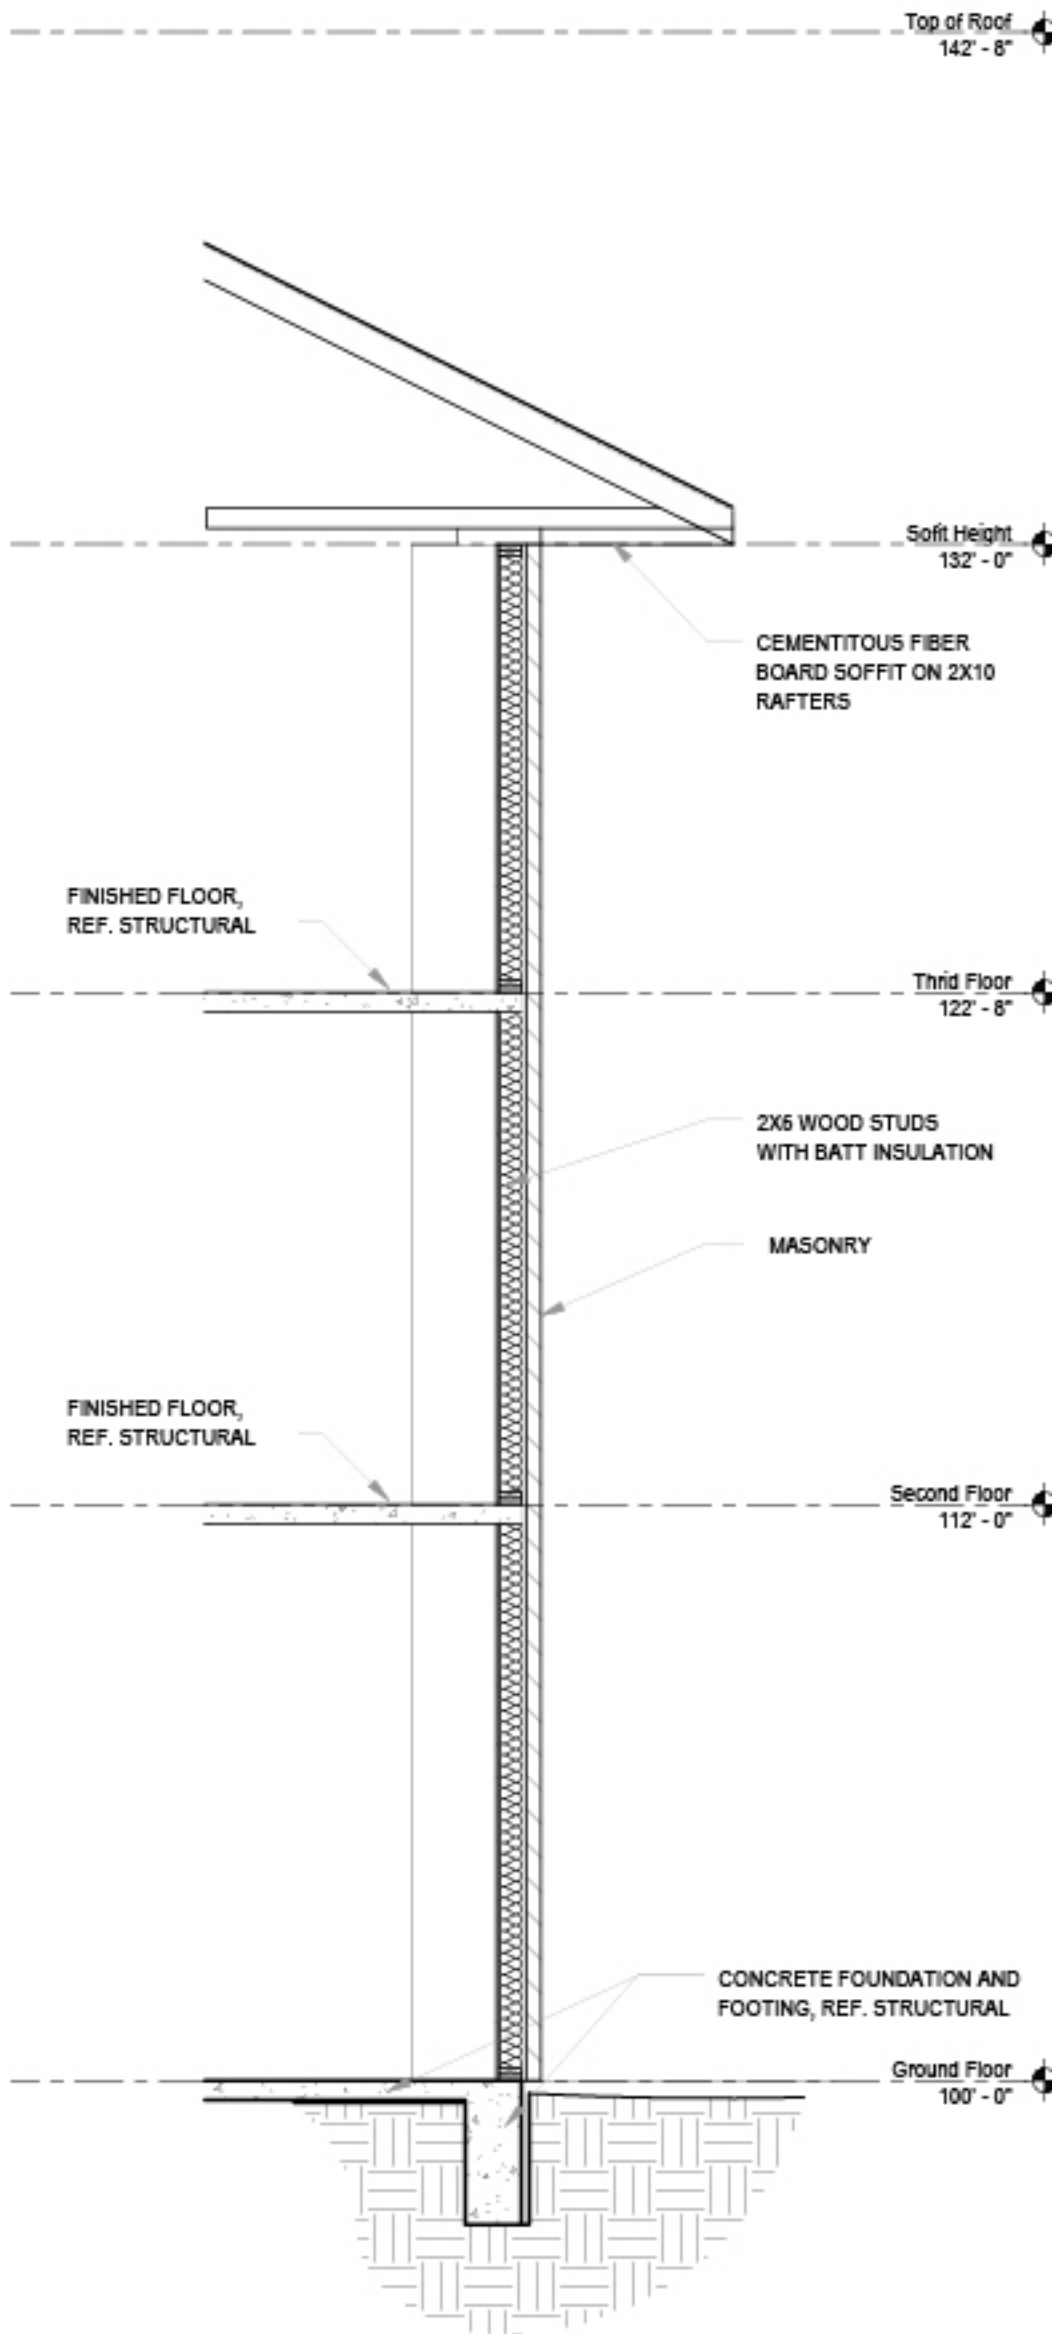

2

EXTERIOR WALL

SCALE: 1/4" = 1' 0"

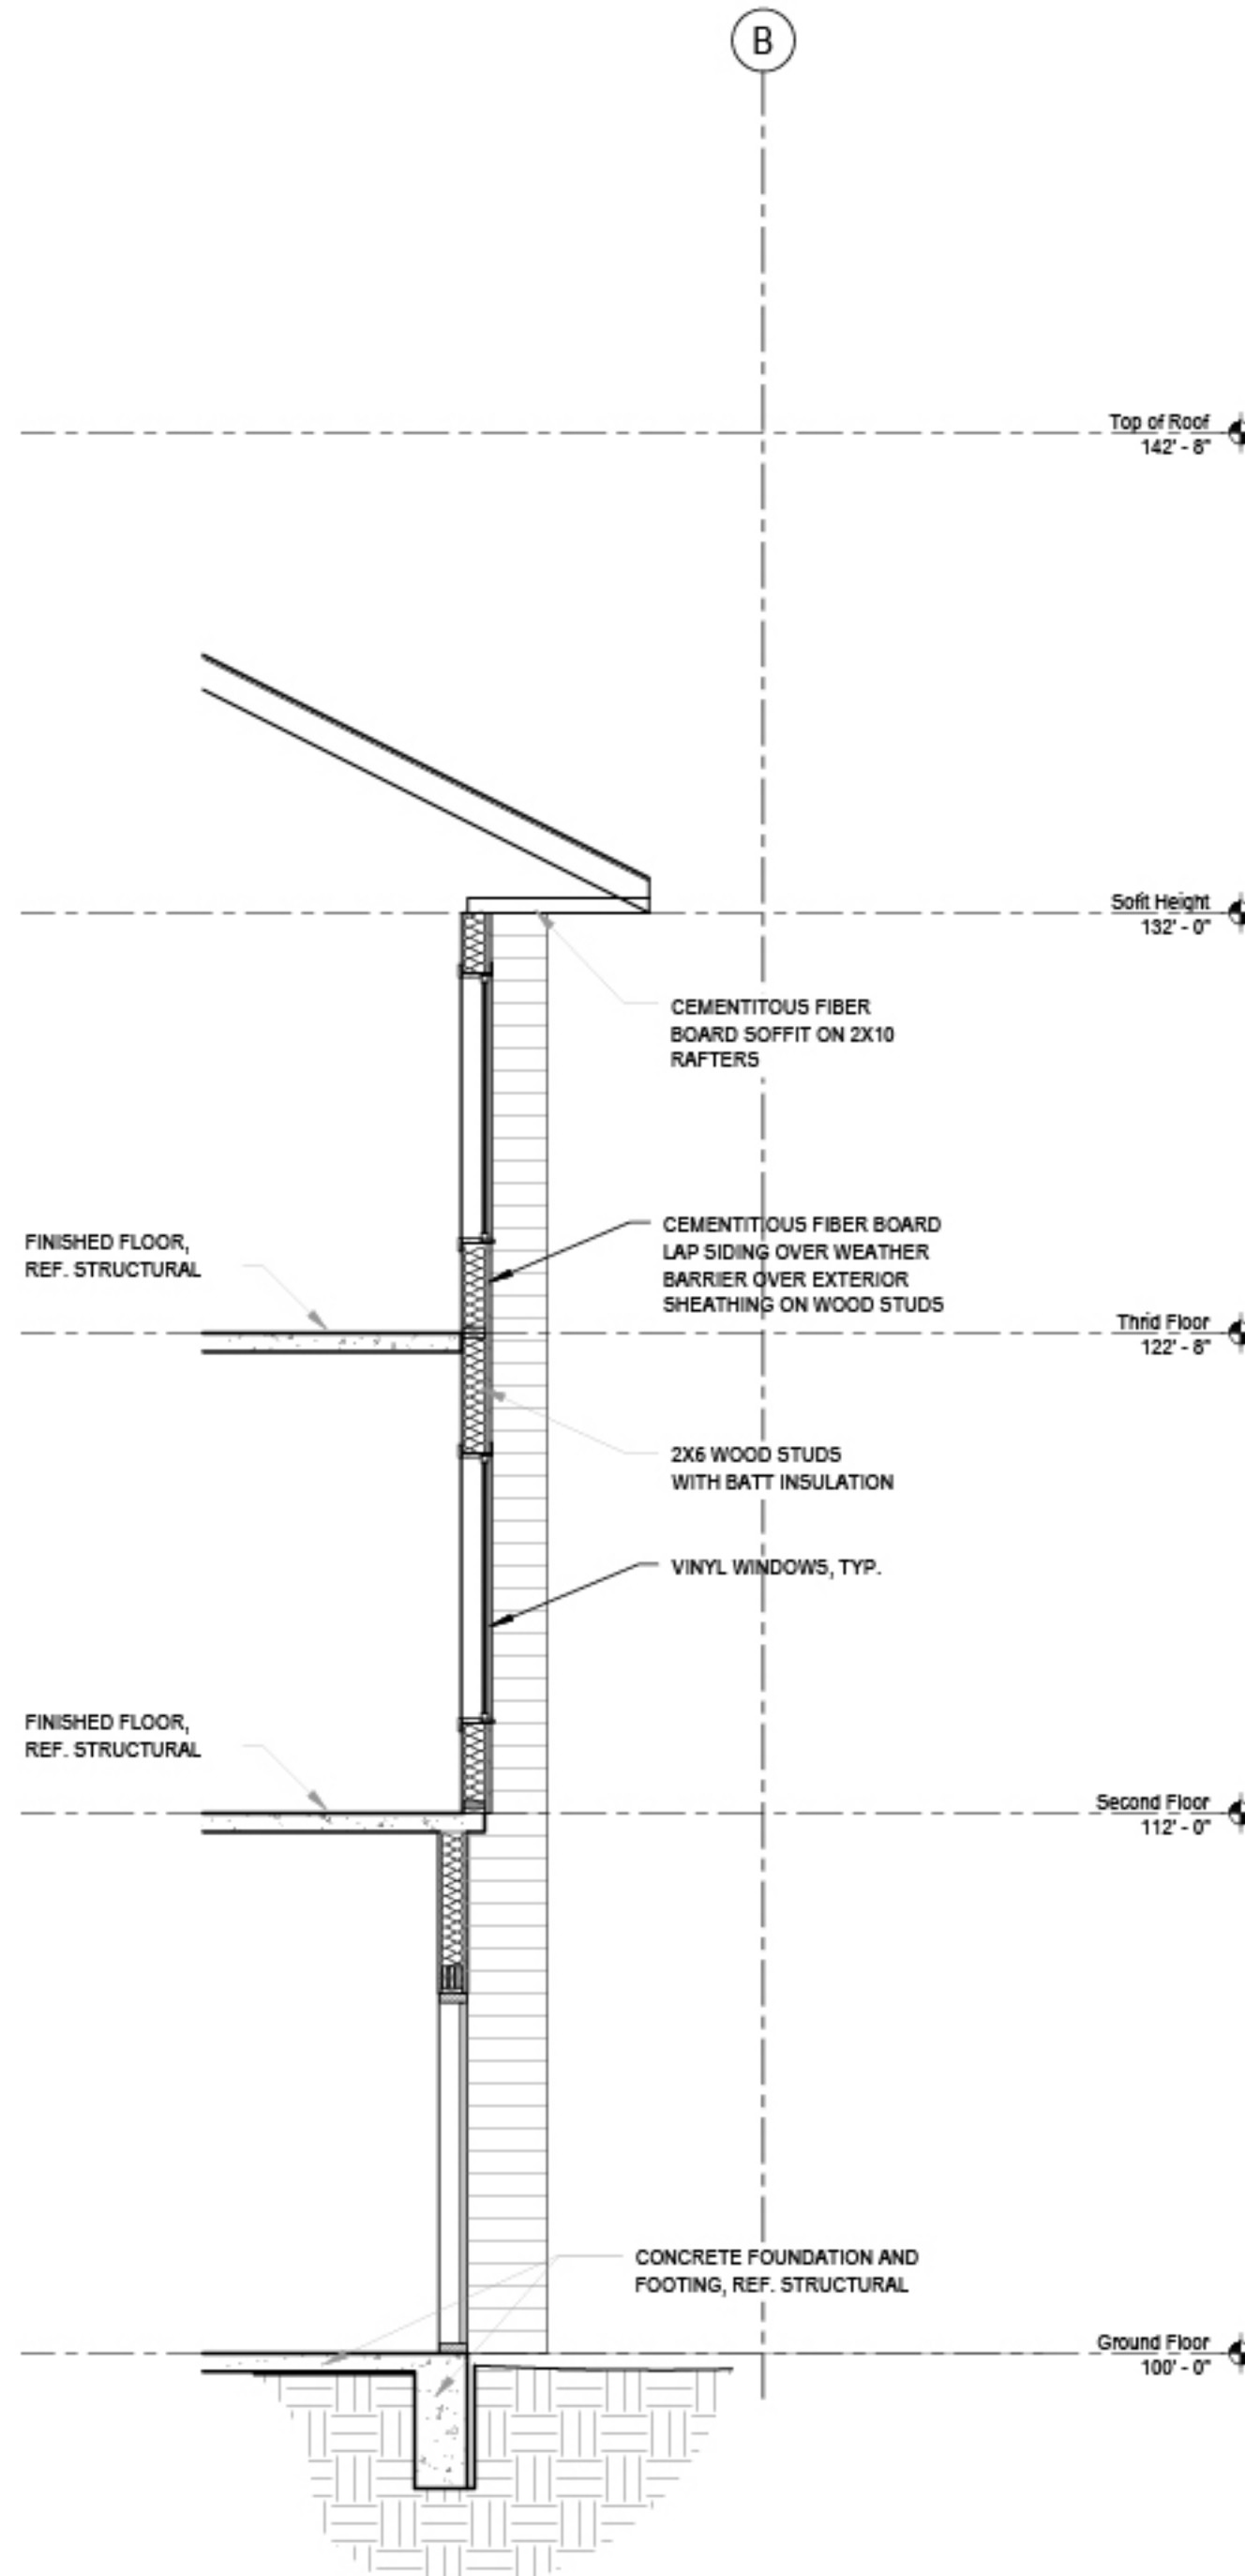


1

EXTERIOR WALL

SCALE: 1/4" = 1' 0"

WALL SECTION NOTES

1. REF. STRUCTURAL DRAWINGS FOR STRUCTURAL MEMBER CONNECTIONS.

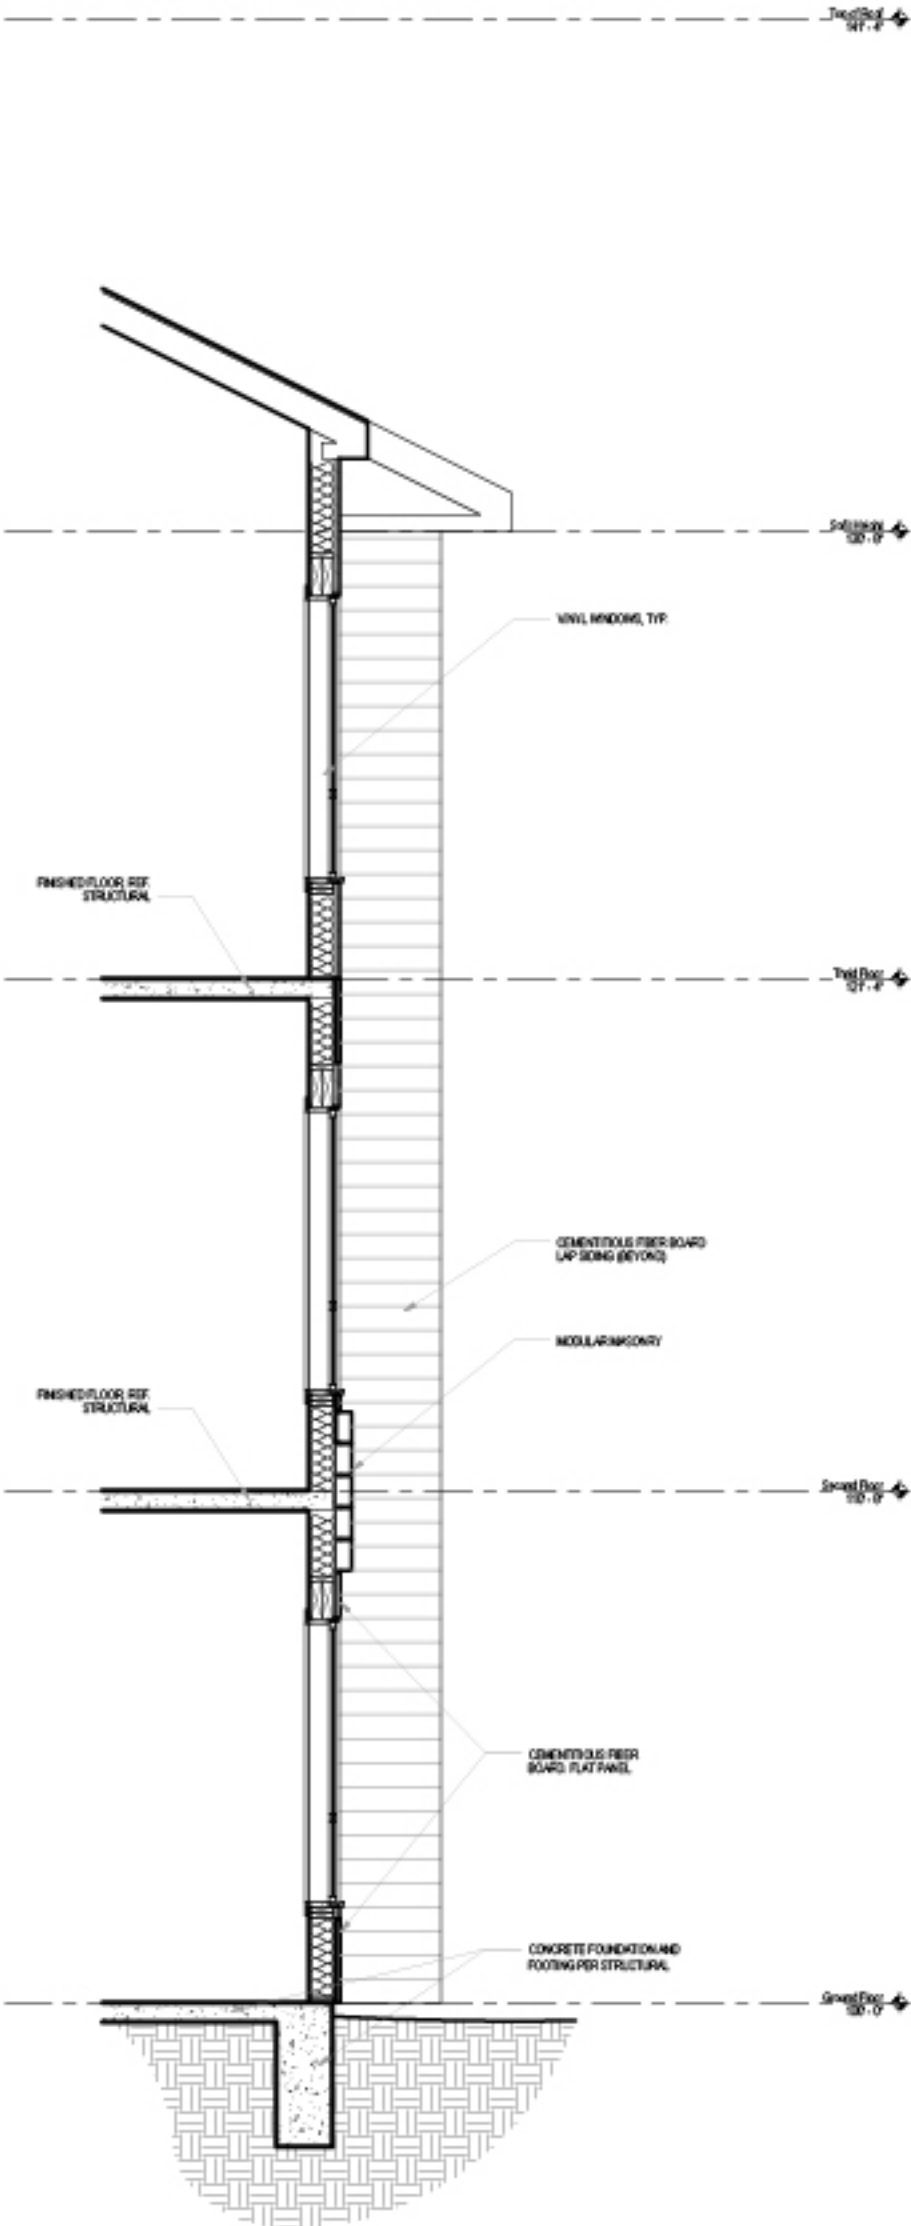

1

EXTERIOR WALL

SCALE: 1/4" = 1' 0"



ASPEN HEIGHTS AMES

AMES, IOWA

ROOF LEGEND


- COMPOSITE ROOF SHINGLE
- STANDING SEAM METAL ROOF
- ICE AND WATER SHEILD

ROOF GENERAL NOTES

- FLASH ALL VALLEYS, INTERSECTIONS, AND CORNERS PER SMACNA GUIDELINES.
- PROVIDE CRICKETS & FLASHING TO MAINTAIN POSITIVE DRAINAGE.
- GUTTERS & DOWN SPOUTS ARE TO BE PRE-FINISHED ALUMINUM MATCHING TRIM COLOR. CUTTERS TO BE 5" OGEE & DOWN SPOUTS TO BE 3"x4" CORRUGATED. PROVIDE 24" PRE-CAST CONCRETE SPLASH BLOCK AT EACH DOWN SPOUT.
- ALL TRADES RESPONSIBLE FOR FIRE CAULKING THEIR PENETRATIONS THROUGH FIRE WALL.
- ALL DIMENSIONS ARE TO FACE OF STUD TO FACE OF STUD OR CENTER OF FIXTURE.
- REF. MEP FOR DRAWINGS FOR VENT, EXHAUST, CONDUIT OR ANY OTHER ROOF PENETRATIONS AS REQUIRED.


ROOF KEYNOTES " X "

-

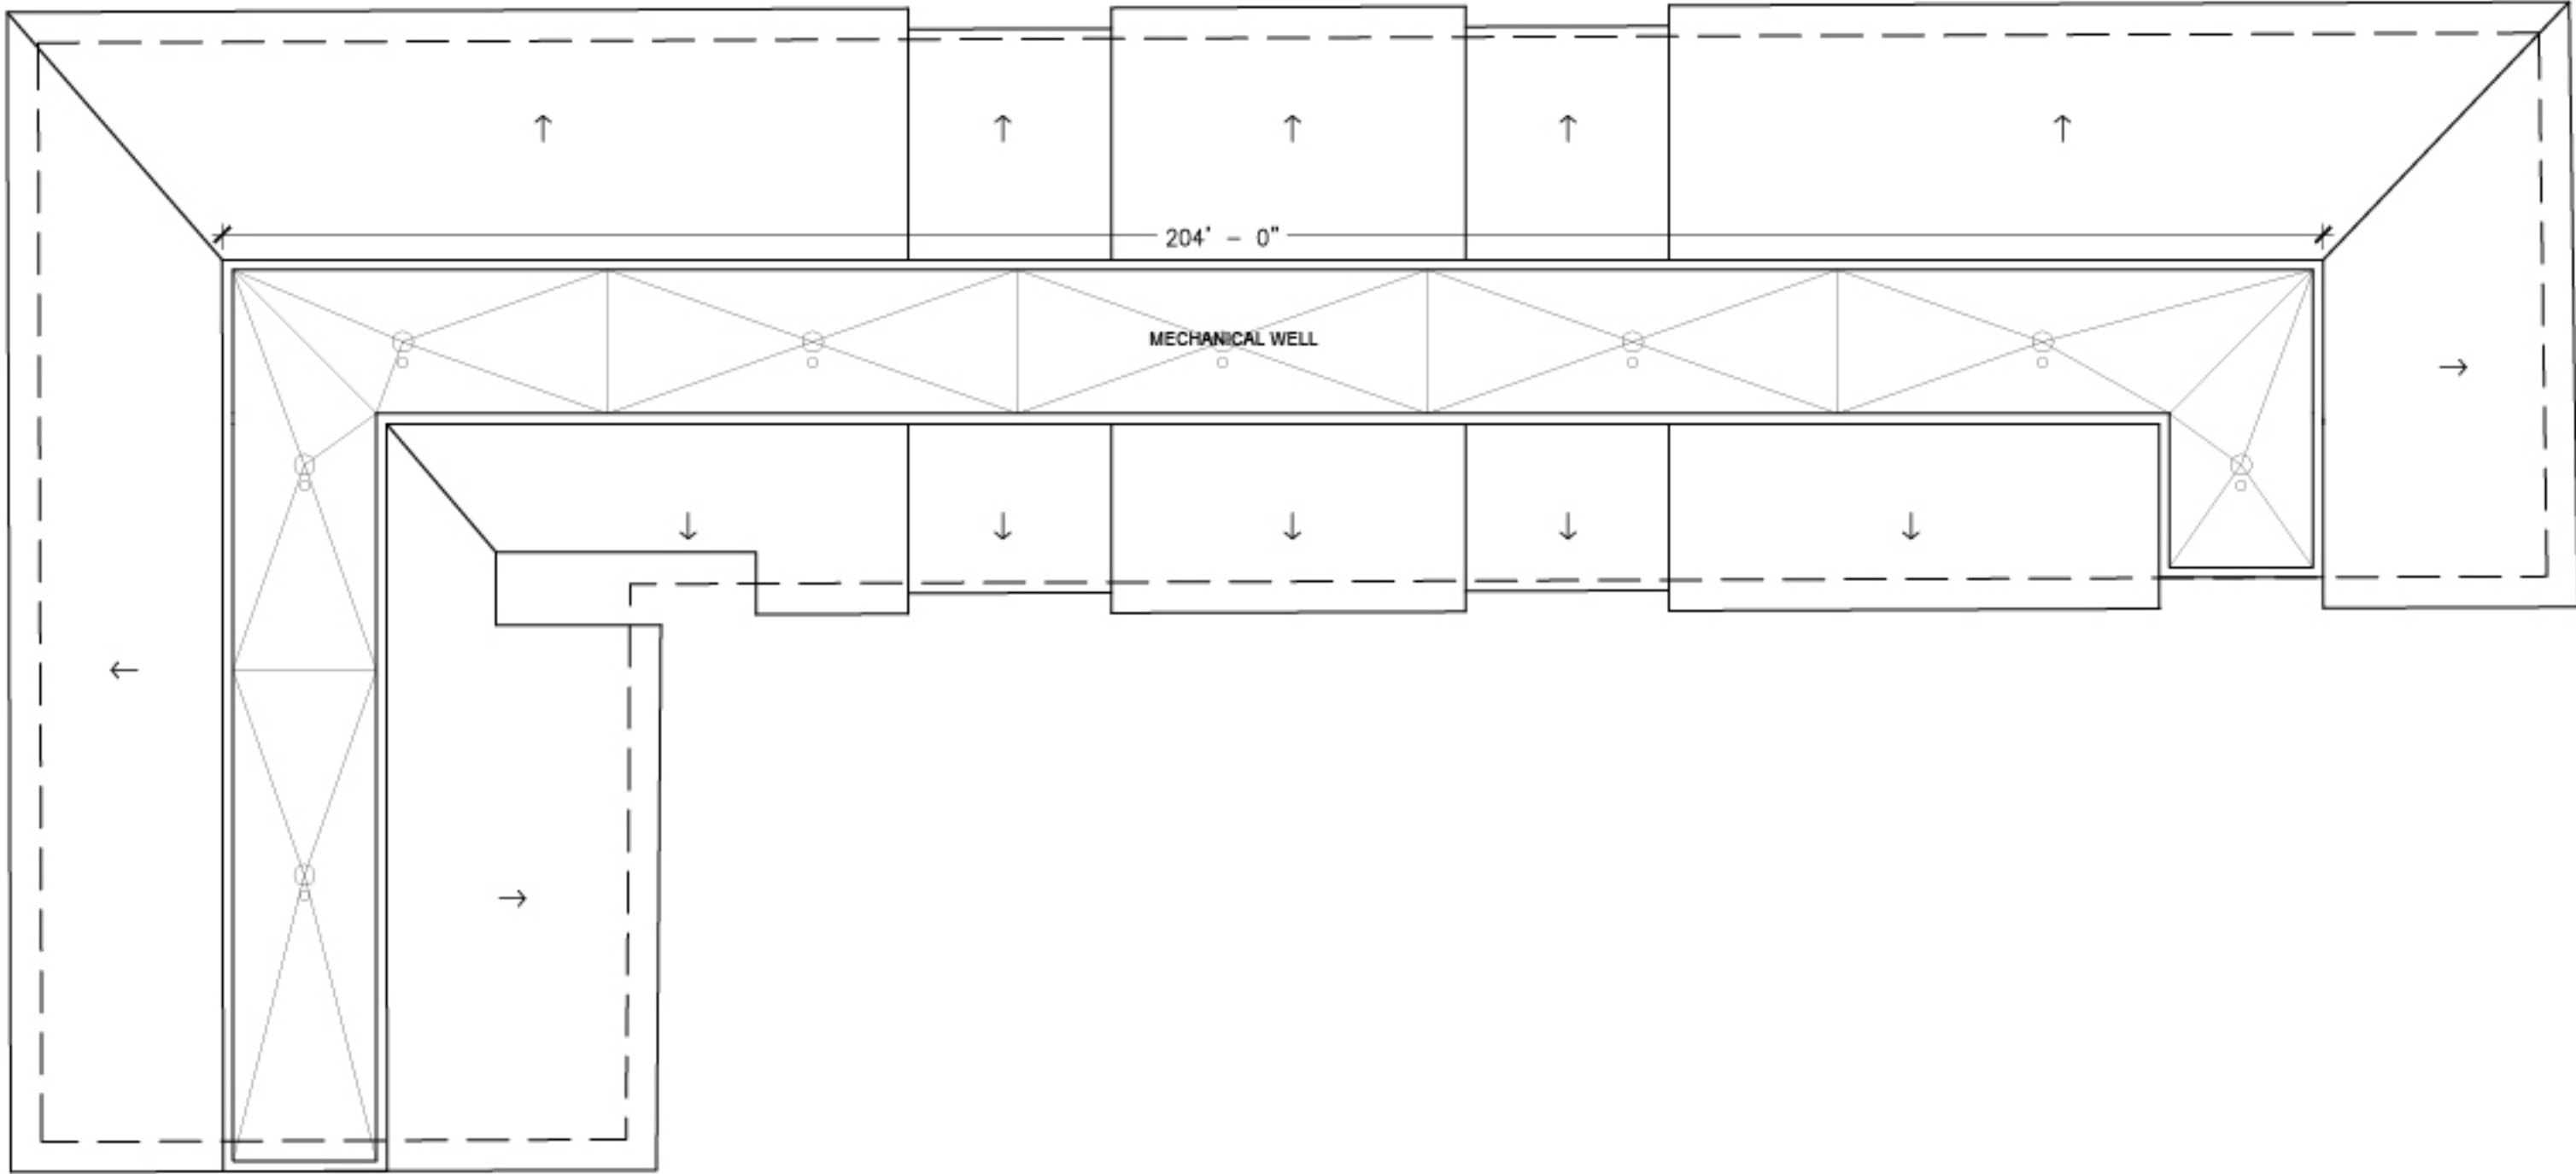

1 ROOF PLAN
SCALE: 1/8" = 1' 0"



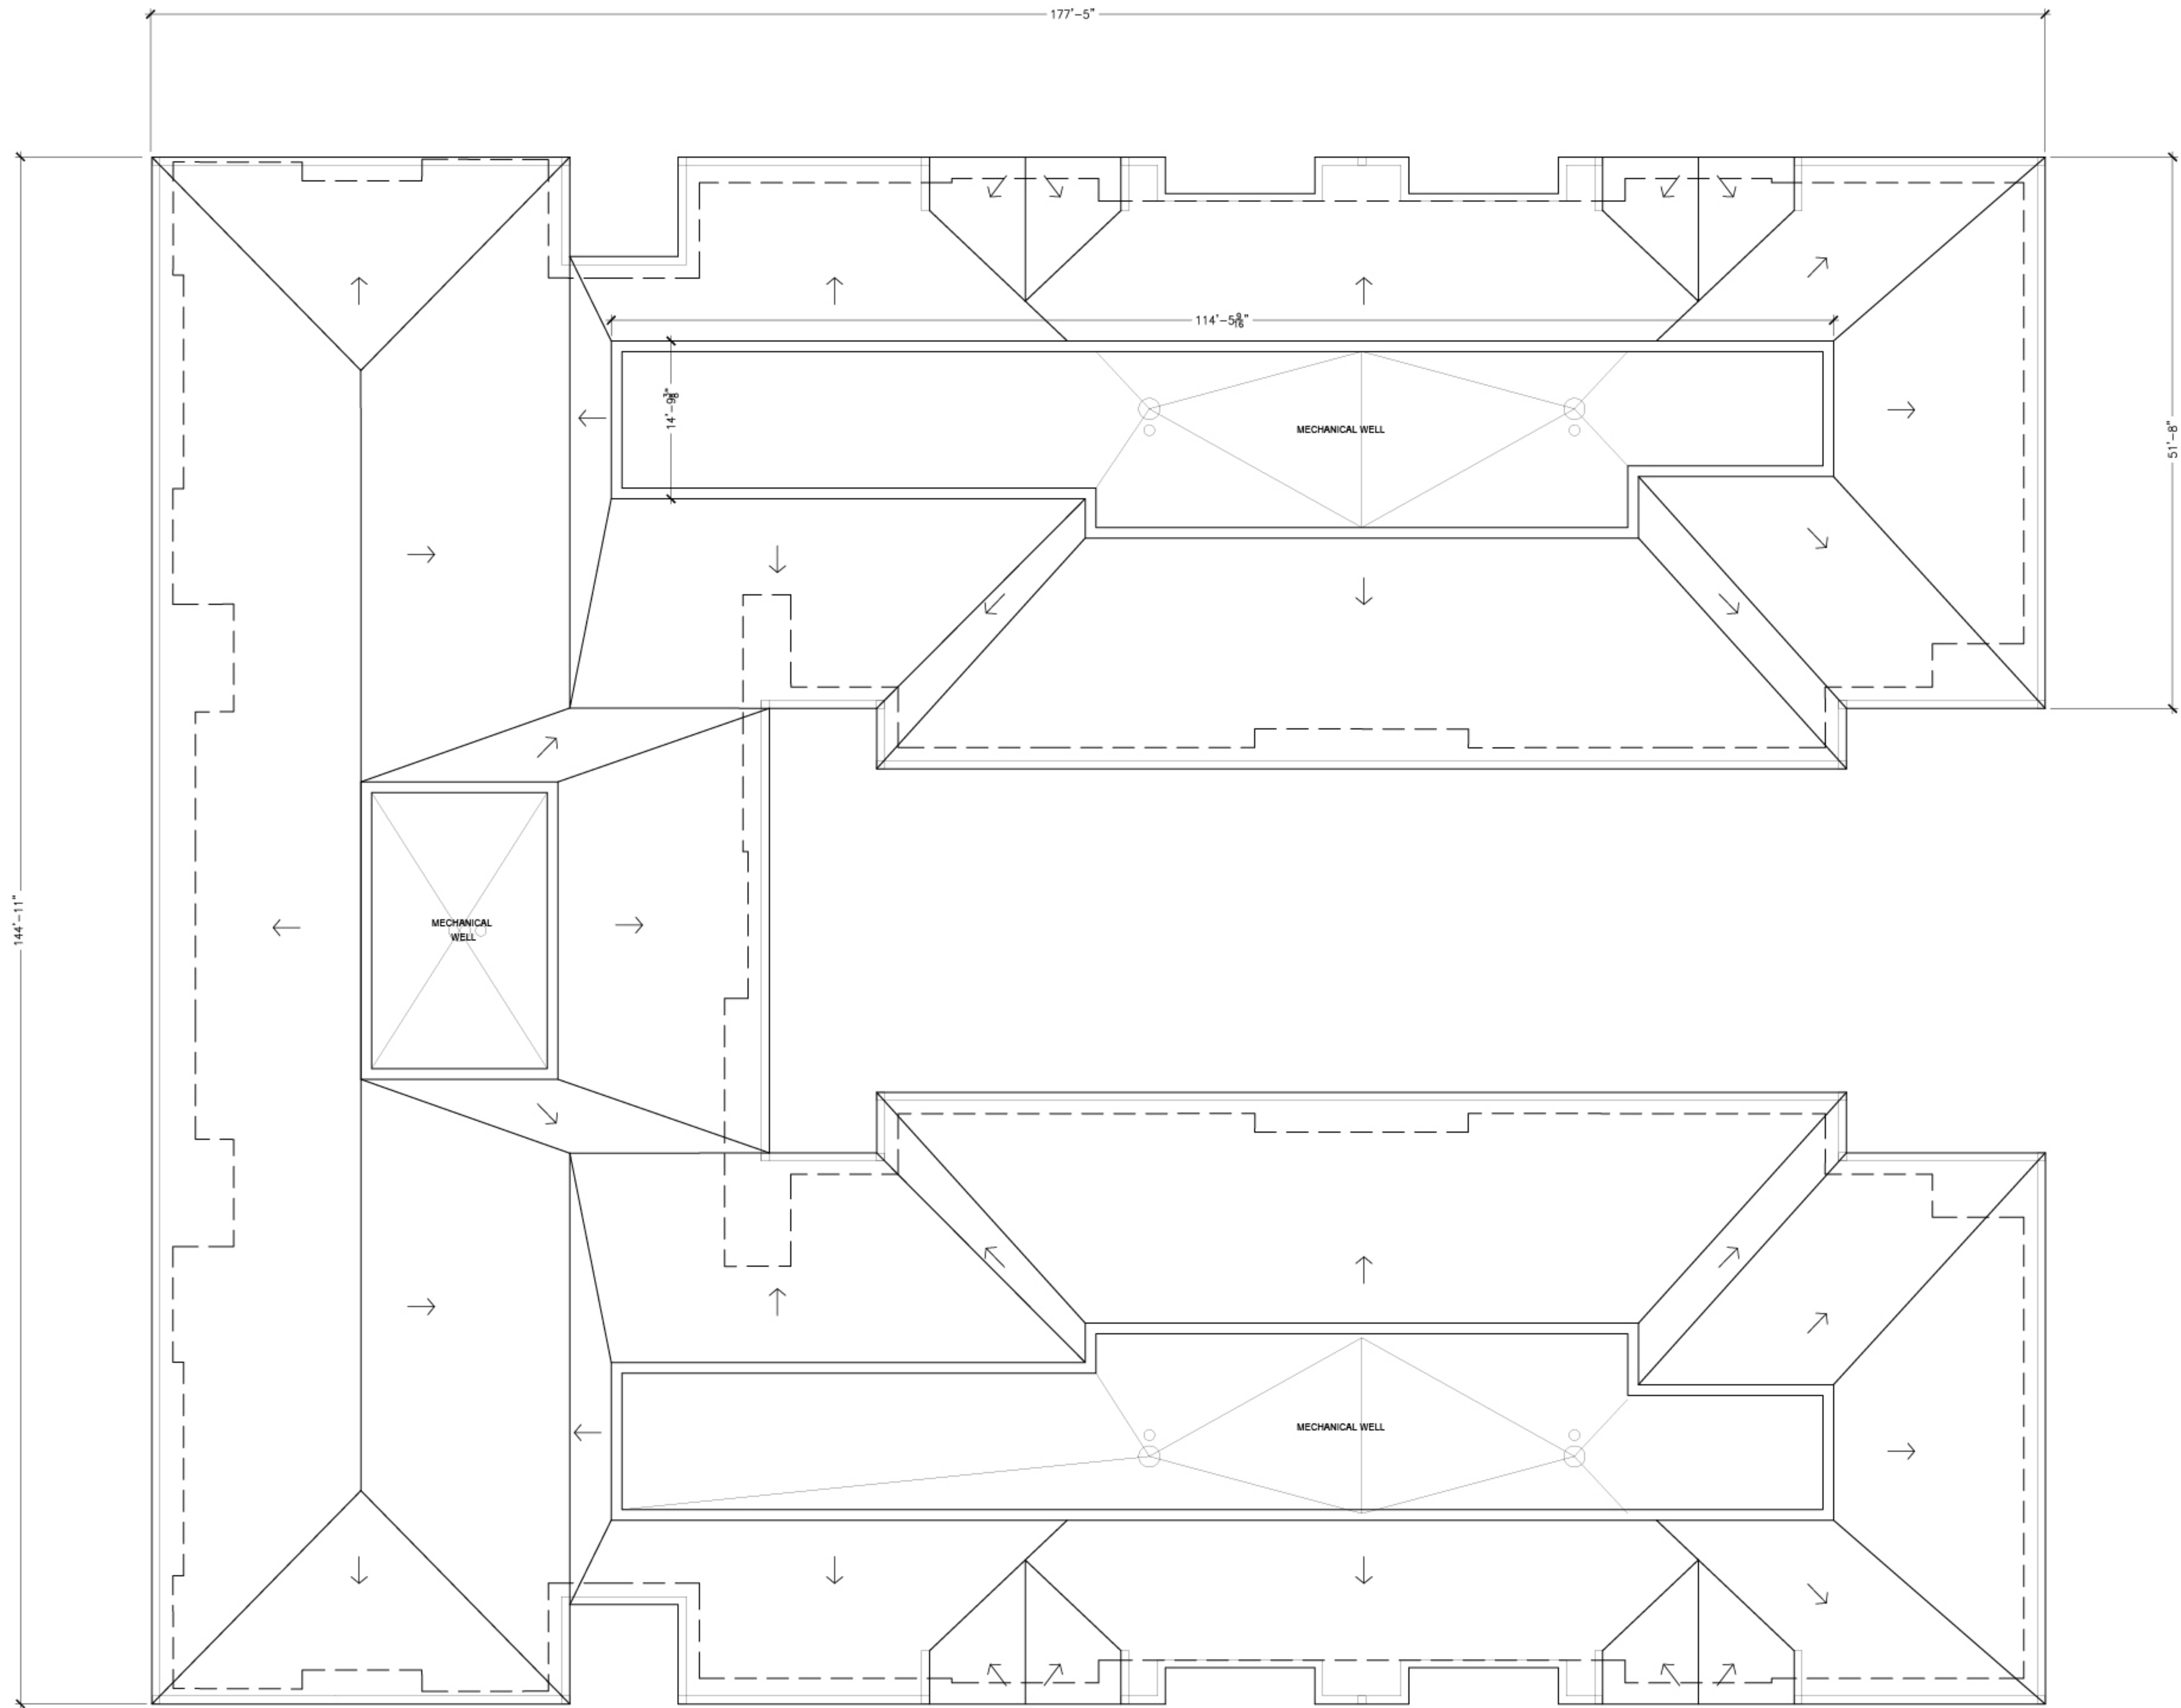

1 **ROOF PLAN**
SCALE: 1/8" = 1' 0"

ROOF LEGEND


- COMPOSITE ROOF SHINGLE
- STANDING SEAM METAL ROOF
- ICE AND WATER SHIELD

ROOF GENERAL NOTES

- FLASH ALL VALLEYS, INTERSECTIONS, AND CORNERS PER SMACNA GUIDELINES.
- PROVIDE CRICKETS & FLASHING TO MAINTAIN POSITIVE DRAINAGE.
- GUTTERS & DOWN SPOUTS ARE TO BE PRE-FINISHED ALUMINUM MATCHING TRIM COLOR. CUTTERS TO BE 5" OGEE & DOWN SPOUTS TO BE 3"x4" CORRUGATED. PROVIDE 24" PRE-CAST CONCRETE SPLASH BLOCK AT EACH DOWN SPOUT.
- ALL TRADES RESPONSIBLE FOR FIRE CAULKING THEIR PENETRATIONS THROUGH FIRE WALL.
- ALL DIMENSIONS ARE TO FACE OF STUD TO FACE OF STUD OR CENTER OF FIXTURE.
- REF. MEP FOR DRAWINGS FOR VENT, EXHAUST, CONDUIT OR ANY OTHER ROOF PENETRATIONS AS REQUIRED.

ROOF KEYNOTES " X "

1. -

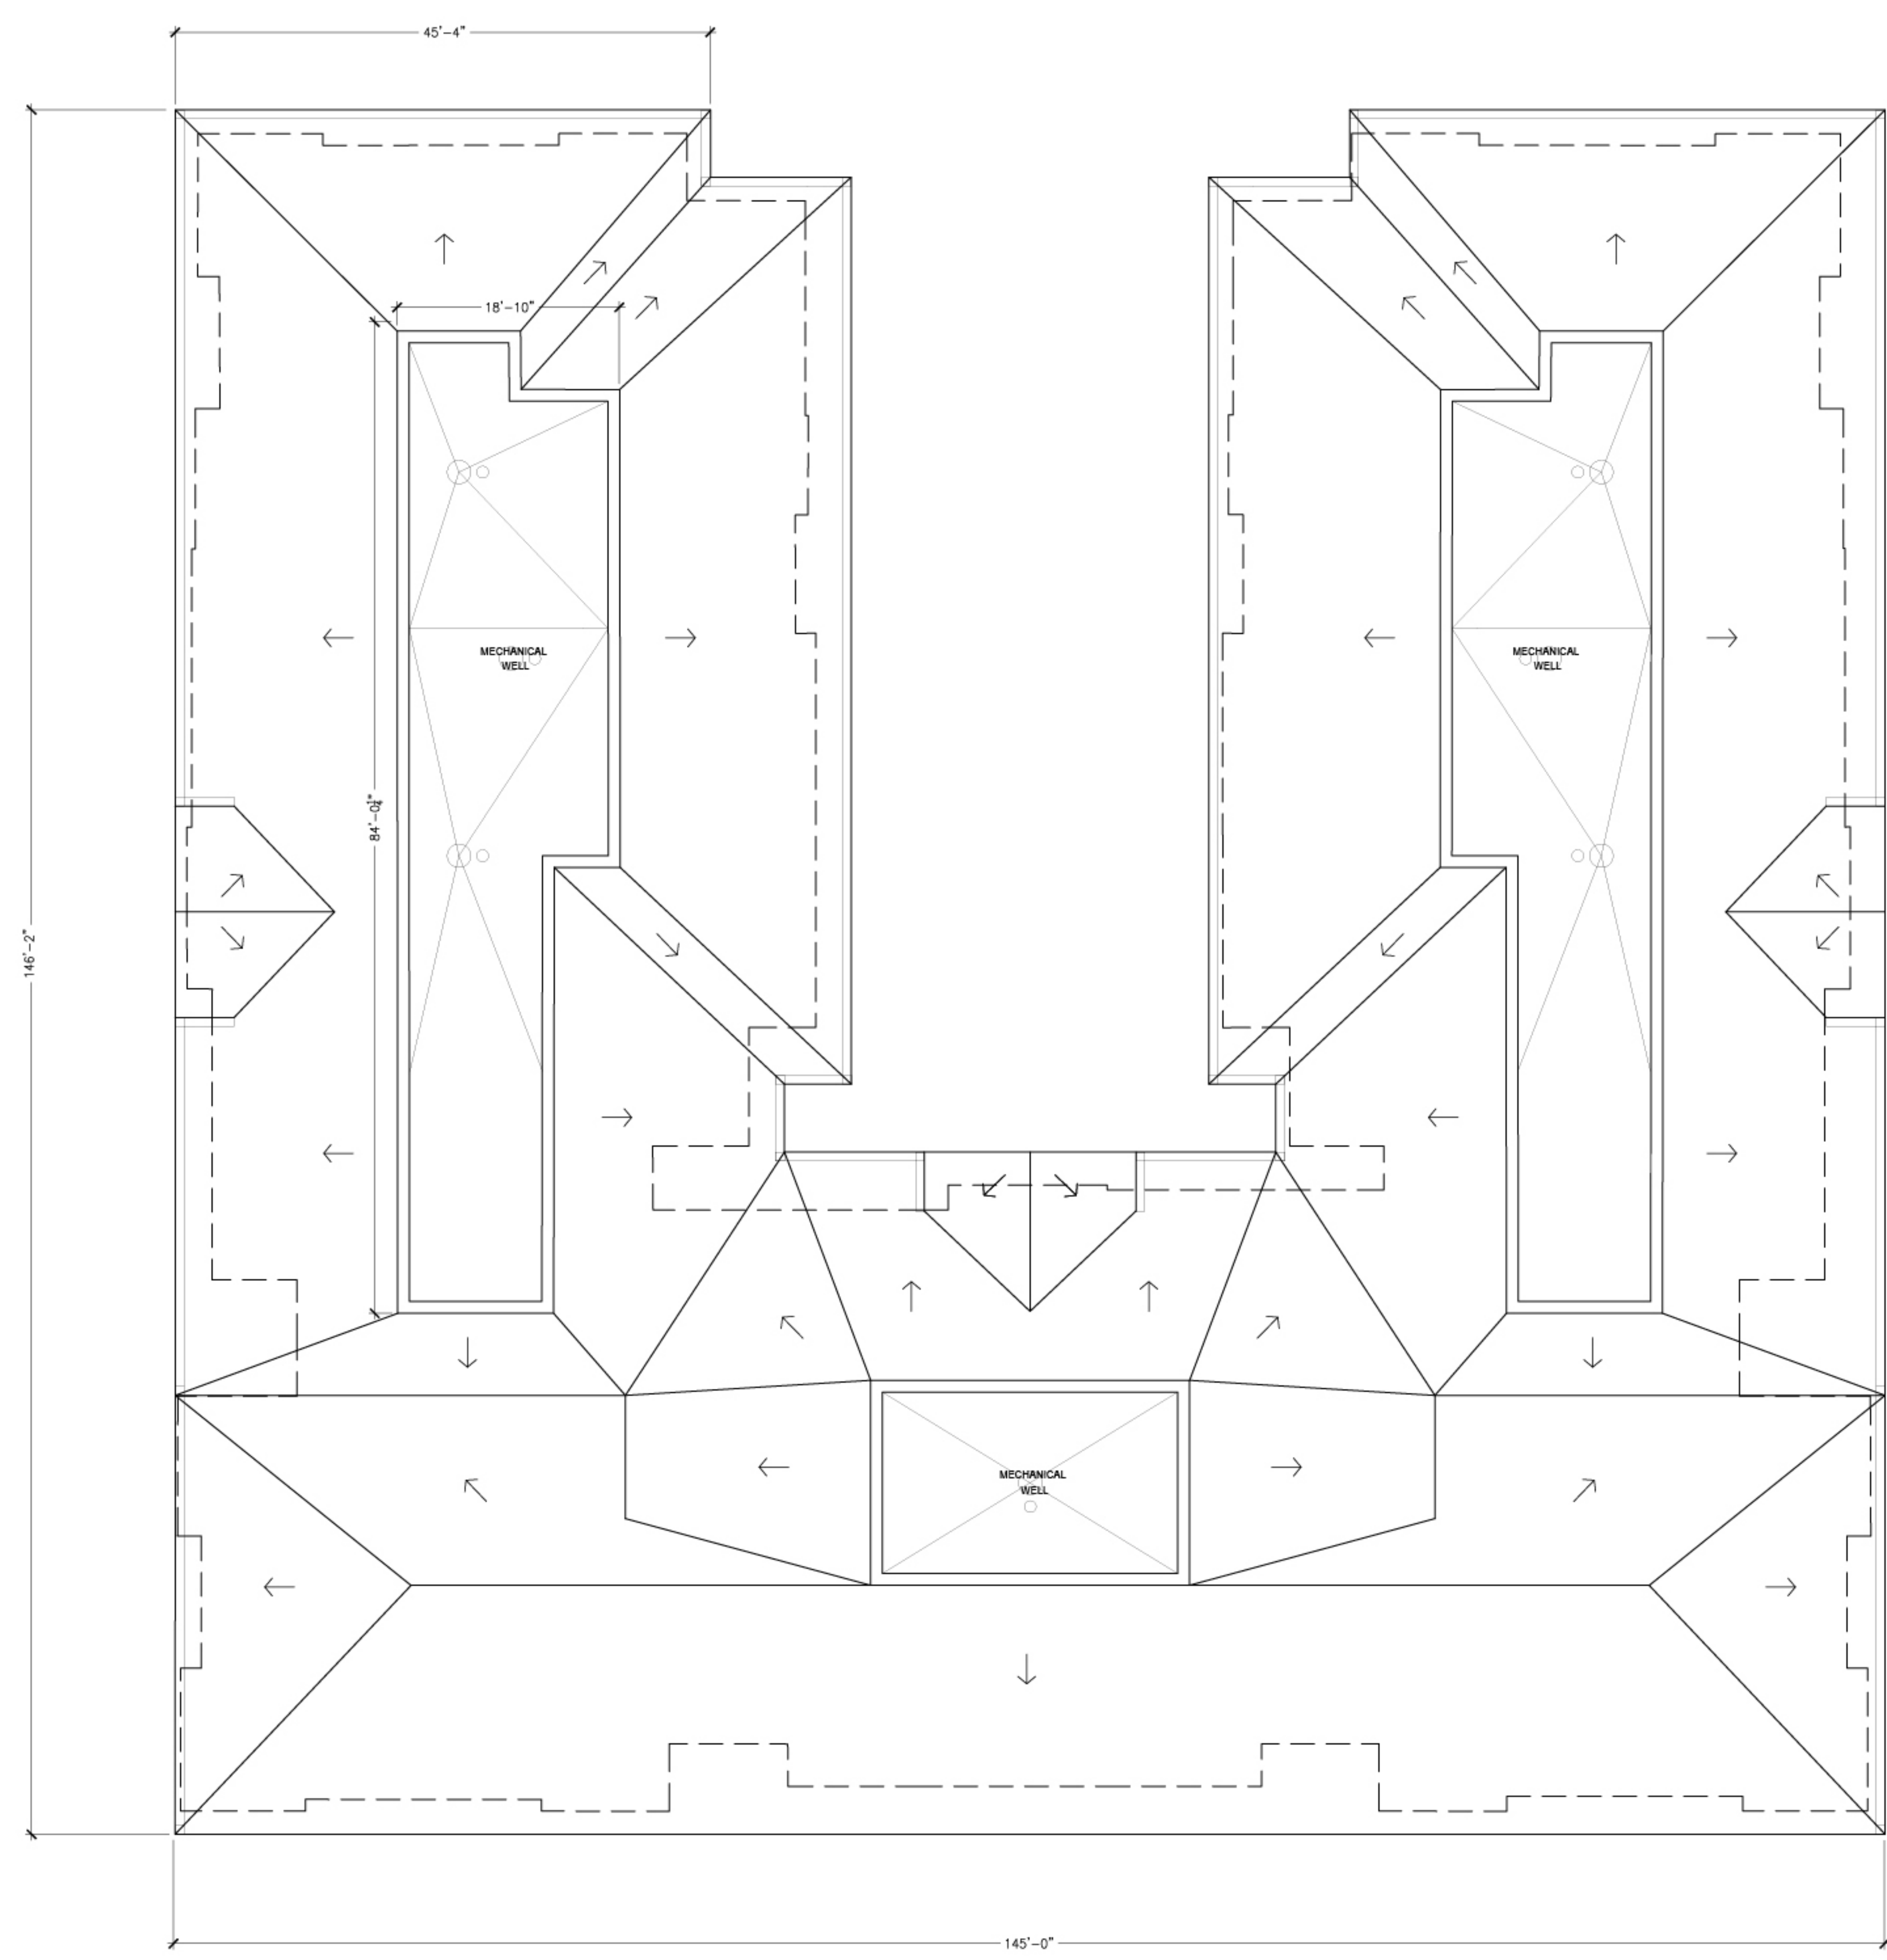

ROOF LEGEND

- COMPOSITE ROOF SHINGLE
- STANDING SEAM METAL ROOF
- ICE AND WATER SHIELD

ROOF GENERAL NOTES


- FLASH ALL VALLEYS, INTERSECTIONS, AND CORNERS PER SMACNA GUIDELINES.
- PROVIDE CRICKETS & FLASHING TO MAINTAIN POSITIVE DRAINAGE.
- GUTTERS & DOWN SPOUTS ARE TO BE PRE-FINISHED ALUMINUM MATCHING TRIM COLOR. CUTTERS TO BE 5" OGEE & DOWN SPOUTS TO BE 3"x4" CORRUGATED. PROVIDE 24" PRE-CAST CONCRETE SPLASH BLOCK AT EACH DOWN SPOUT.
- ALL TRADES RESPONSIBLE FOR FIRE CAULKING THEIR PENETRATIONS THROUGH FIRE WALL.
- ALL DIMENSIONS ARE TO FACE OF STUD TO FACE OF STUD OR CENTER OF FIXTURE.
- REF. MEP FOR DRAWINGS FOR VENT, EXHAUST, CONDUIT OR ANY OTHER ROOF PENETRATIONS AS REQUIRED.

ROOF KEYNOTES " X "

-

1 ROOF PLAN
SCALE: 1/8" = 1' 0"



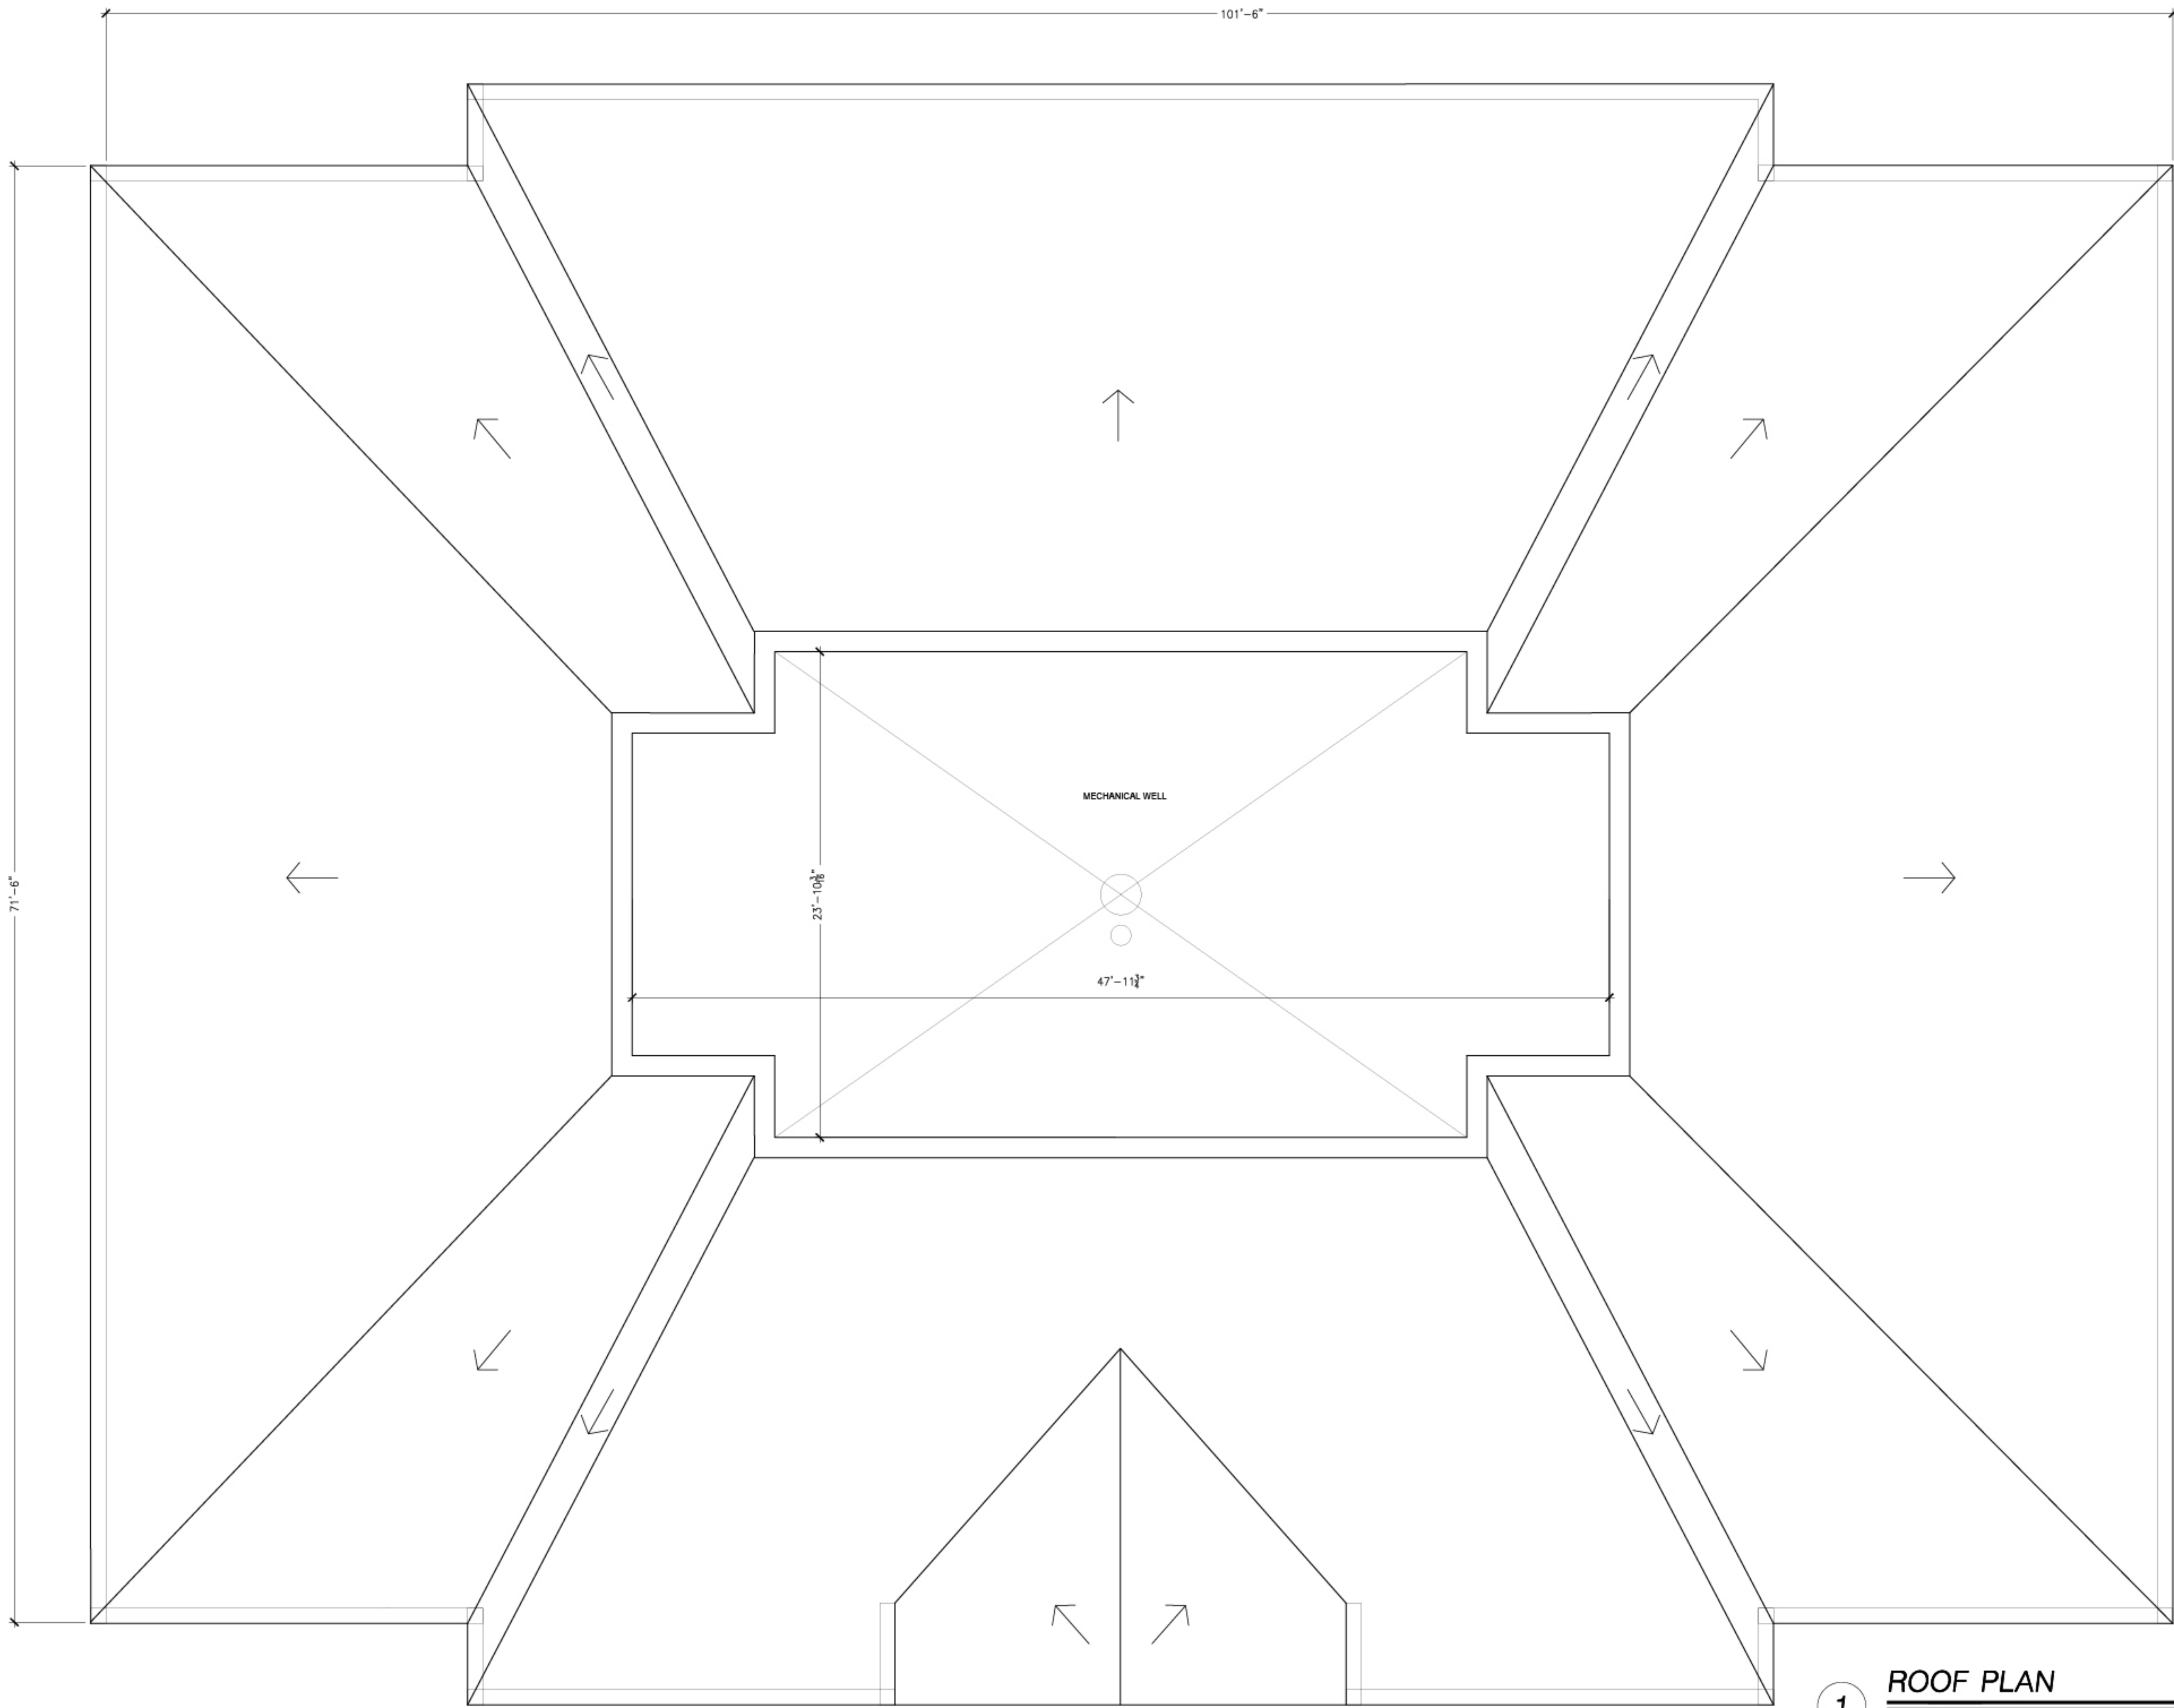

ROOF LEGEND

- COMPOSITE ROOF SHINGLE
- STANDING SEAM METAL ROOF
- ICE AND WATER SHIELD

ROOF GENERAL NOTES

- FLASH ALL VALLEYS, INTERSECTIONS, AND CORNERS PER SMACNA GUIDELINES.
- PROVIDE CRICKETS & FLASHING TO MAINTAIN POSITIVE DRAINAGE.
- GUTTERS & DOWN SPOUTS ARE TO BE PRE-FINISHED ALUMINUM MATCHING TRIM COLOR. CUTTERS TO BE 5" OSEE & DOWN SPOUTS TO BE 3"x4" CORRUGATED. PROVIDE 24" PRE-CAST CONCRETE SPLASH BLOCK AT EACH DOWN SPOUT.
- ALL TRADES RESPONSIBLE FOR FIRE CAULKING THEIR PENETRATIONS THROUGH FIRE WALL.
- ALL DIMENSIONS ARE TO FACE OF STUD TO FACE OF STUD OR CENTER OF FIXTURE.
- REF. MEP FOR DRAWINGS FOR VENT, EXHAUST, CONDUIT OR ANY OTHER ROOF PENETRATIONS AS REQUIRED.

ROOF KEYNOTES " X "

-

1 ROOF PLAN
SCALE: 1/4" = 1' 0"

