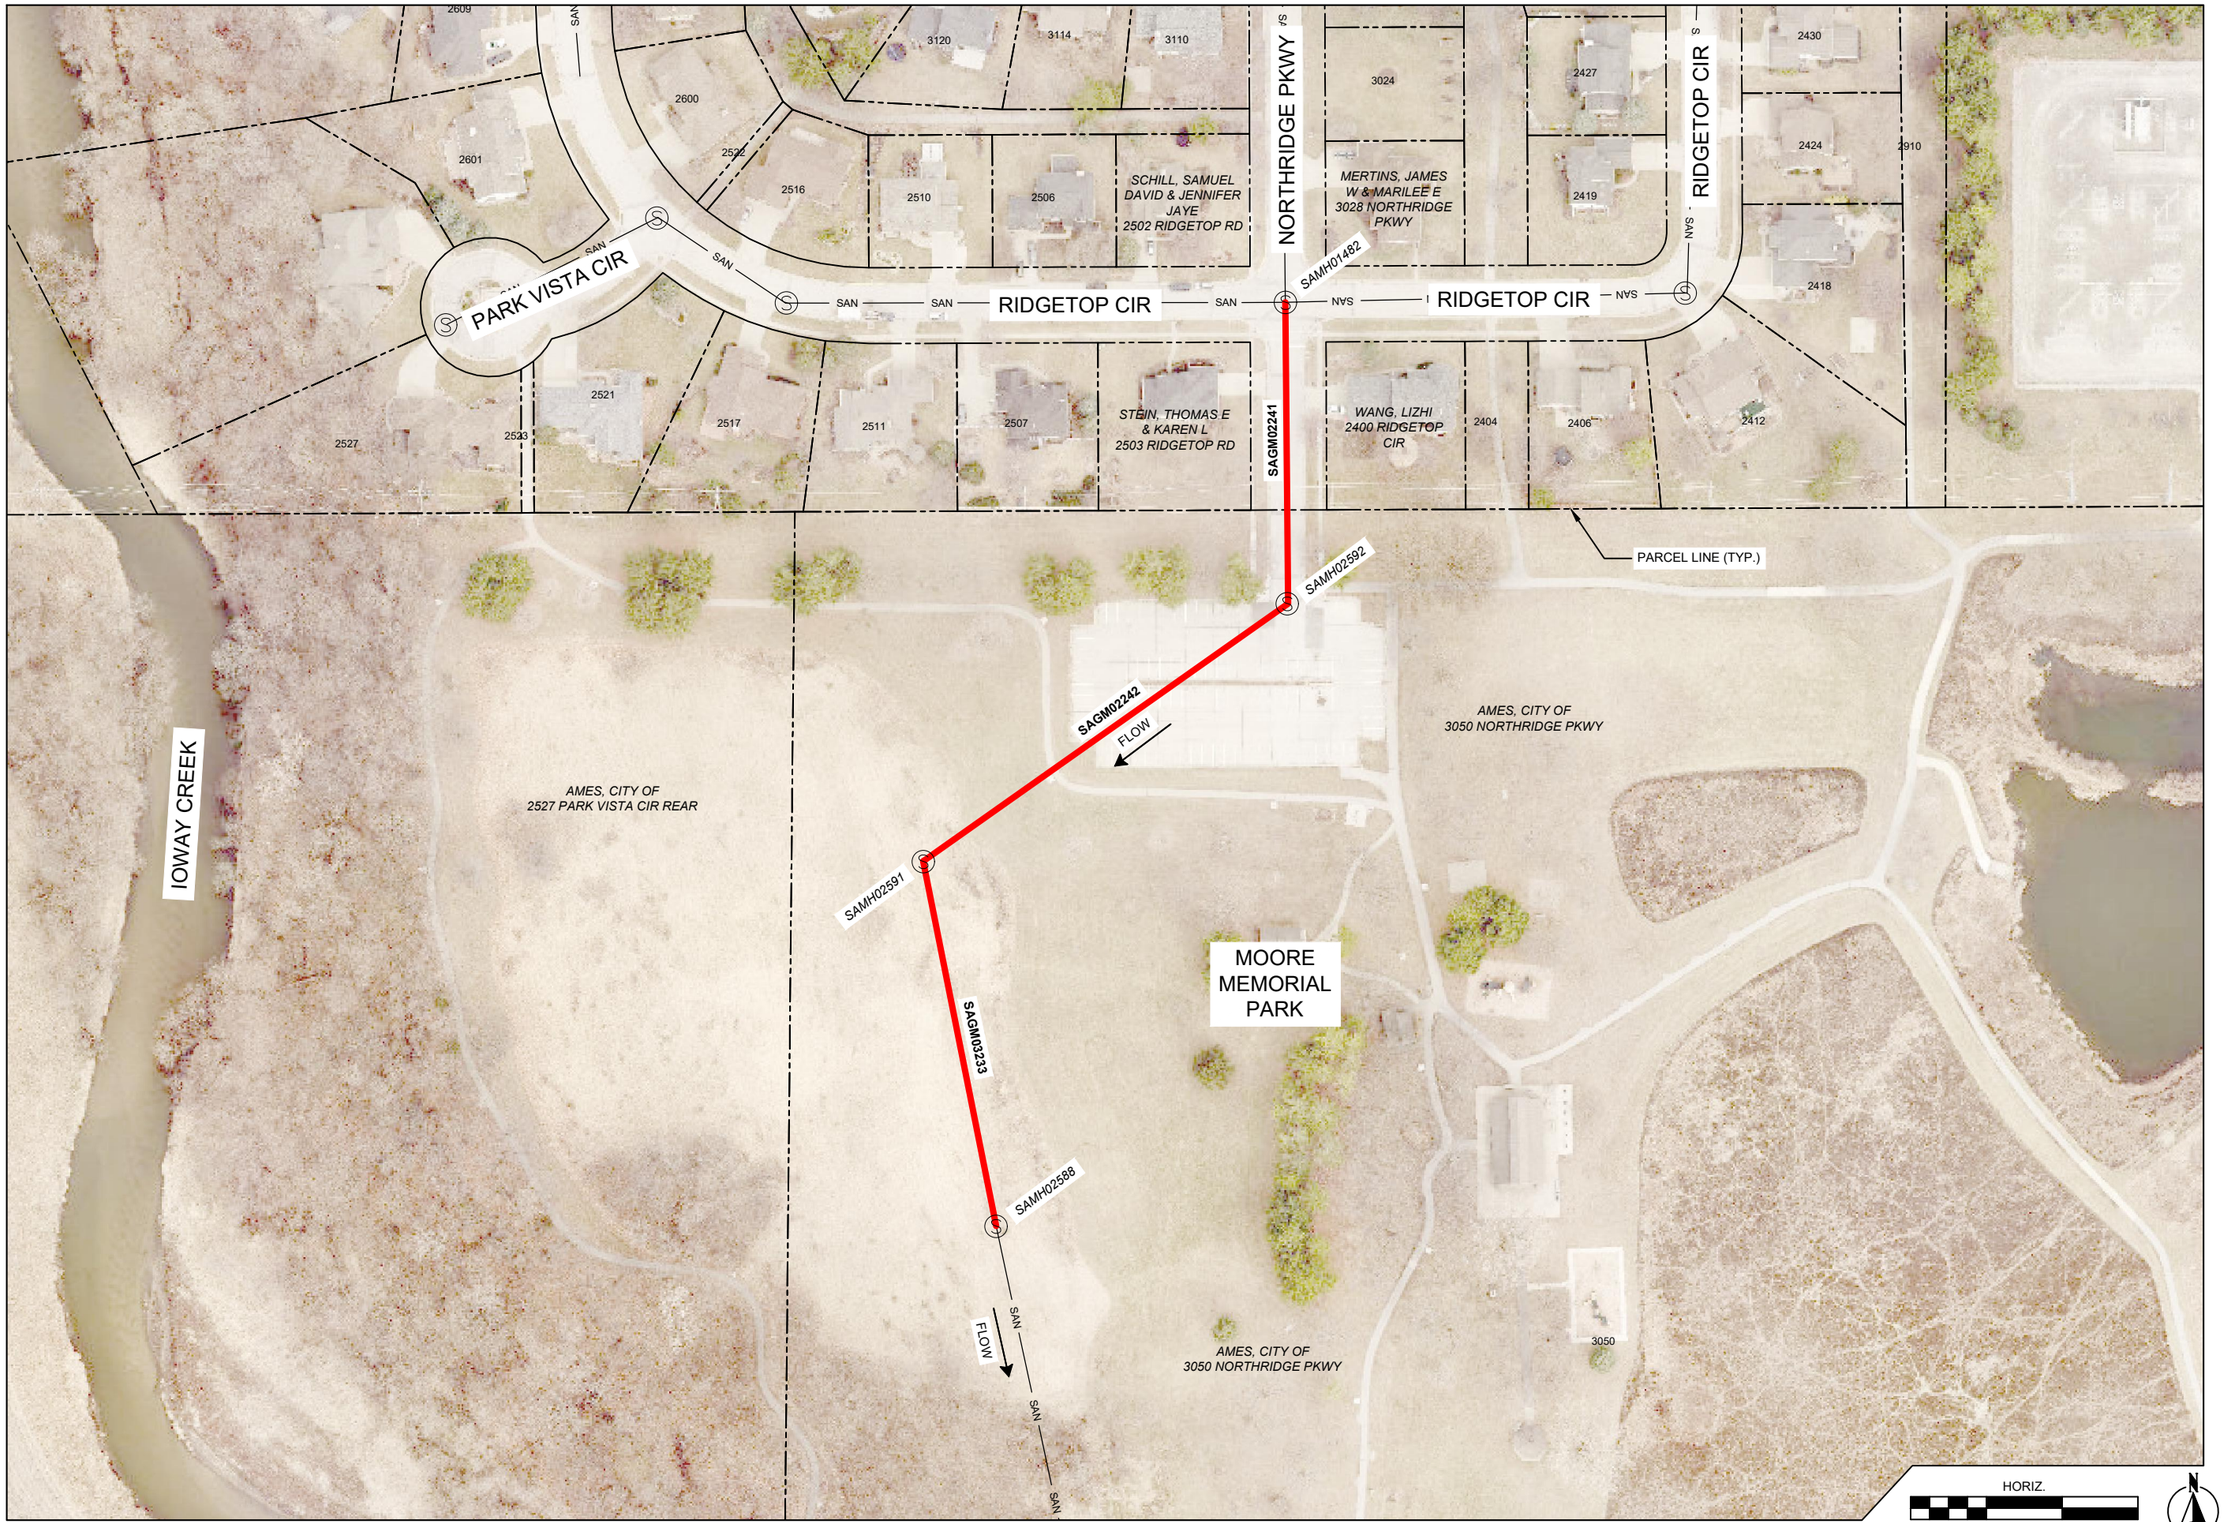

REVISIONS

NO.	DATE	DESCRIPTION

LINING MAP

MOORE MEMORIAL PARK SANITARY SEWER CIPP LINING
AMES, IA

SCALE:	AS SHOWN
WHKS PROJECT NO.	10440
DRAWN BY:	JD
CHECKED BY:	AK
SHEET	M-1